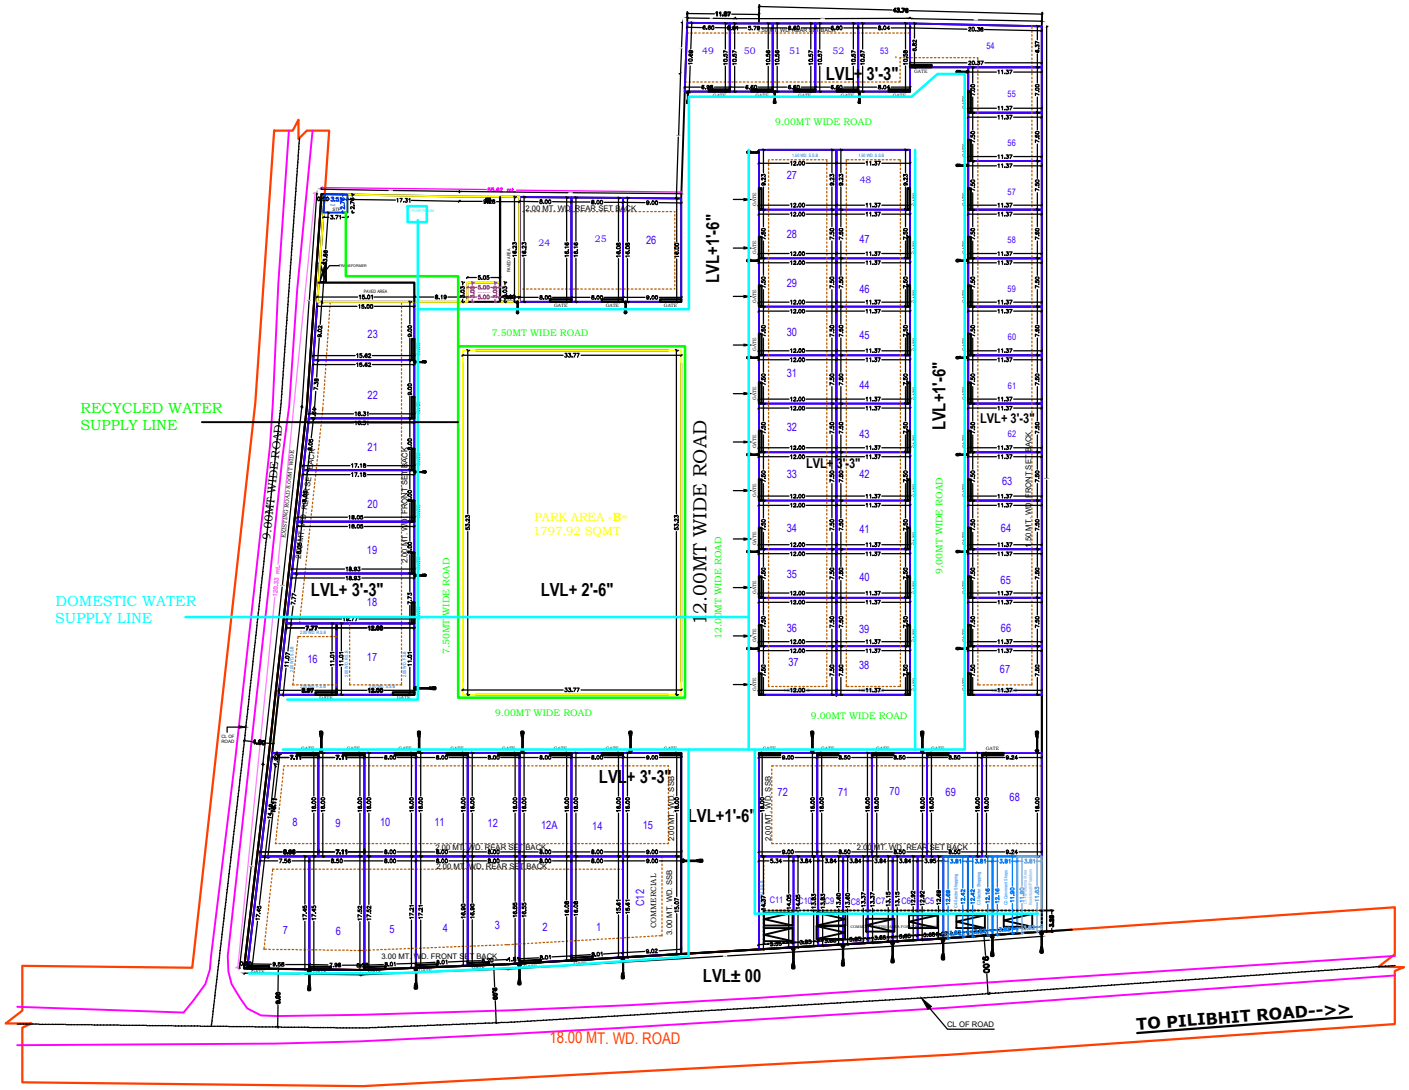


LEGEND :

| S. No. | SYMBOL | DESCRIPTION |
|---|---|---|
| 1. | | SEWER LINE |
| 2. | | 150Ø BRANCH SEWERAGE CONNECTION |
| 3. | | 150Ø BYPASS SEWER LINE AT 1000 MM DEPTH |
| 4. | | DRAINAGE LINE |
| 5. | | 200Ø BRANCH DRAIN CONNECTION |
| 6. | | RAIN WATER HARVESTING PIT |

| Rev. No. | Date | Revision |
|---|---|---|
| | | |
| | | |
| | | |

Project :
KING'S PARK

PROPOSED " KINGS PARK RESIDENCY " LAYOUT PLAN UNDER AFFORDABLE HOUSING
POLICY G.O-NO. 4/3/ 2021 / 1050/ EIGHT- 1- 21- 34BARTAN/ 2014 T.C. FOR LUCKYBRICK BUILDWELL PVT LTD, 37/88-A, RESIDENCY GARDEN, BAREILLY THROUGH DIRECTOR ABIT SETHI S/O SHRI RAM CHANDRA SETHI R/O- 47/L PARK ROAD, BAREILLY AND ANSHUL SAXENA S/O SHRI SUNIL SAXENA THROUGH PARTNER DILIP JAISWAL S/O SHRI SUBHASH CHANDRA JAISWAL R/O- 71, NAWADA SHEKHAN, BAREILLY AND AARAV INFRAPROJECTS LLP, AKASHPURAM PILIBHIT BYPASS ROAD NEAR SANJAY NURSING HOME BAREILLY THROUGH PARTNER BRIJ LAL VERMA S/O SHRI NIHAL SINGH R/O- 31, GANGOTRI SADAN AKASHPUR PILIBITAMIL NEAR PASSPORT OFFICE, BAREILLY
SITE AT- KHASRA NO.- 116(PART) & 117, VILL- NAWADIA ILAQA SINGHAI, TEH. & DISTT.- BAREILLY

Title :
PLUMBING DRAWING

Subtitle :
EXTERNAL WATER SUPPLY

Drg. No :

Scale : 1:50

Date : 15/11/2024

Drawn By : ASHISH

CLIENT :

Architect :
STUDIO DESIGN VIEWS
First Floor, Design Complex, Pilibhi Road, Bareilly
MB : 0581-2540554, +91-6396815714
WEBSITE : www.studiodesignviews.com

Services Consultant :
graft studio
Shop no. 09, Shri Jagdamba Market
Rithala, Rohini, Delhi, 110085