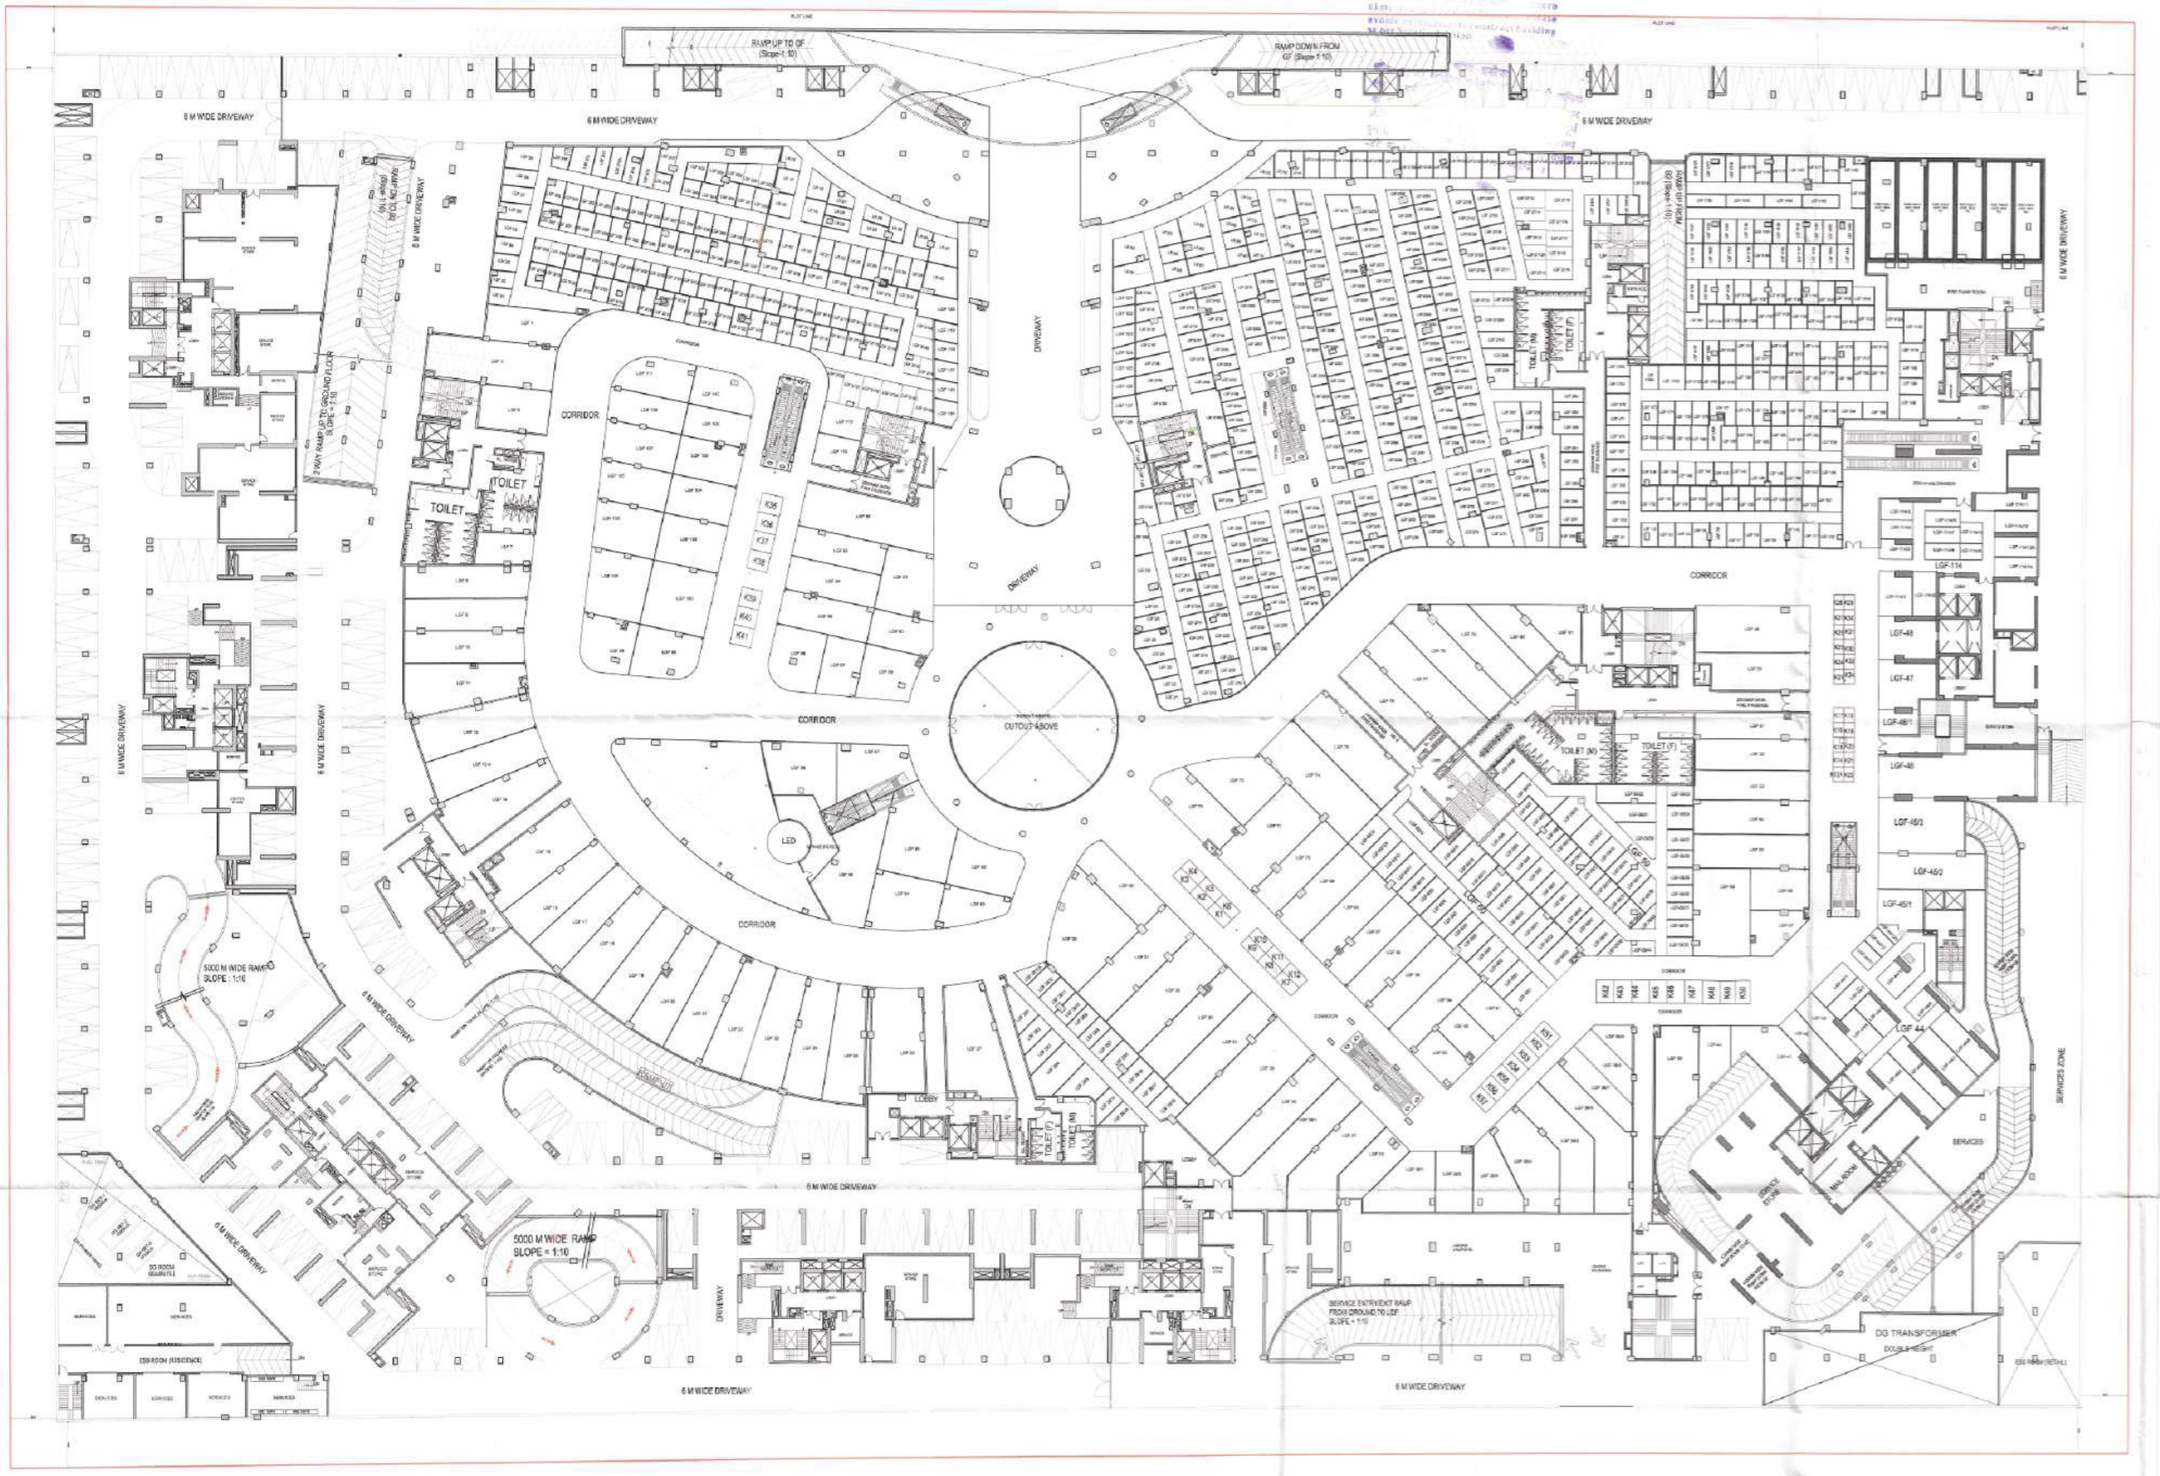

REVISED SUBMISSION DRAWING

Title:-

BASEMENT 1 (LGF)

Project:-

THE CULLINAN

Plot No. 1, Sector- 94, Expressway,Noida

Client:-

LAVISH BUILDMART PVT. LTD.

Plot No.- 1, Sector-94, Noida Expressway,Noida

CONSULTANTS

R.N.Gupta & Associates

Consulting Engineers, Architects & Valuers
Phones - (0120) 2582224, 2582773
Fax - (0120) 4321556
E-1, Sector-55, Noida
email - info@mgcorp.com

Drawing released for:-

- APPROVAL
- COMPLETION
- SUBMISSION
- CONSTRUCTION

drg. no.: AR_003

scale:

date:

drawn by:

ckd by:

For Lavish Buildmart Pvt. Ltd.

Authorised Signatory

Owner Sign

DEEPAK DANDRIYAL
CA/2023/166688

Architect Sign

ELECTRICAL PLAN