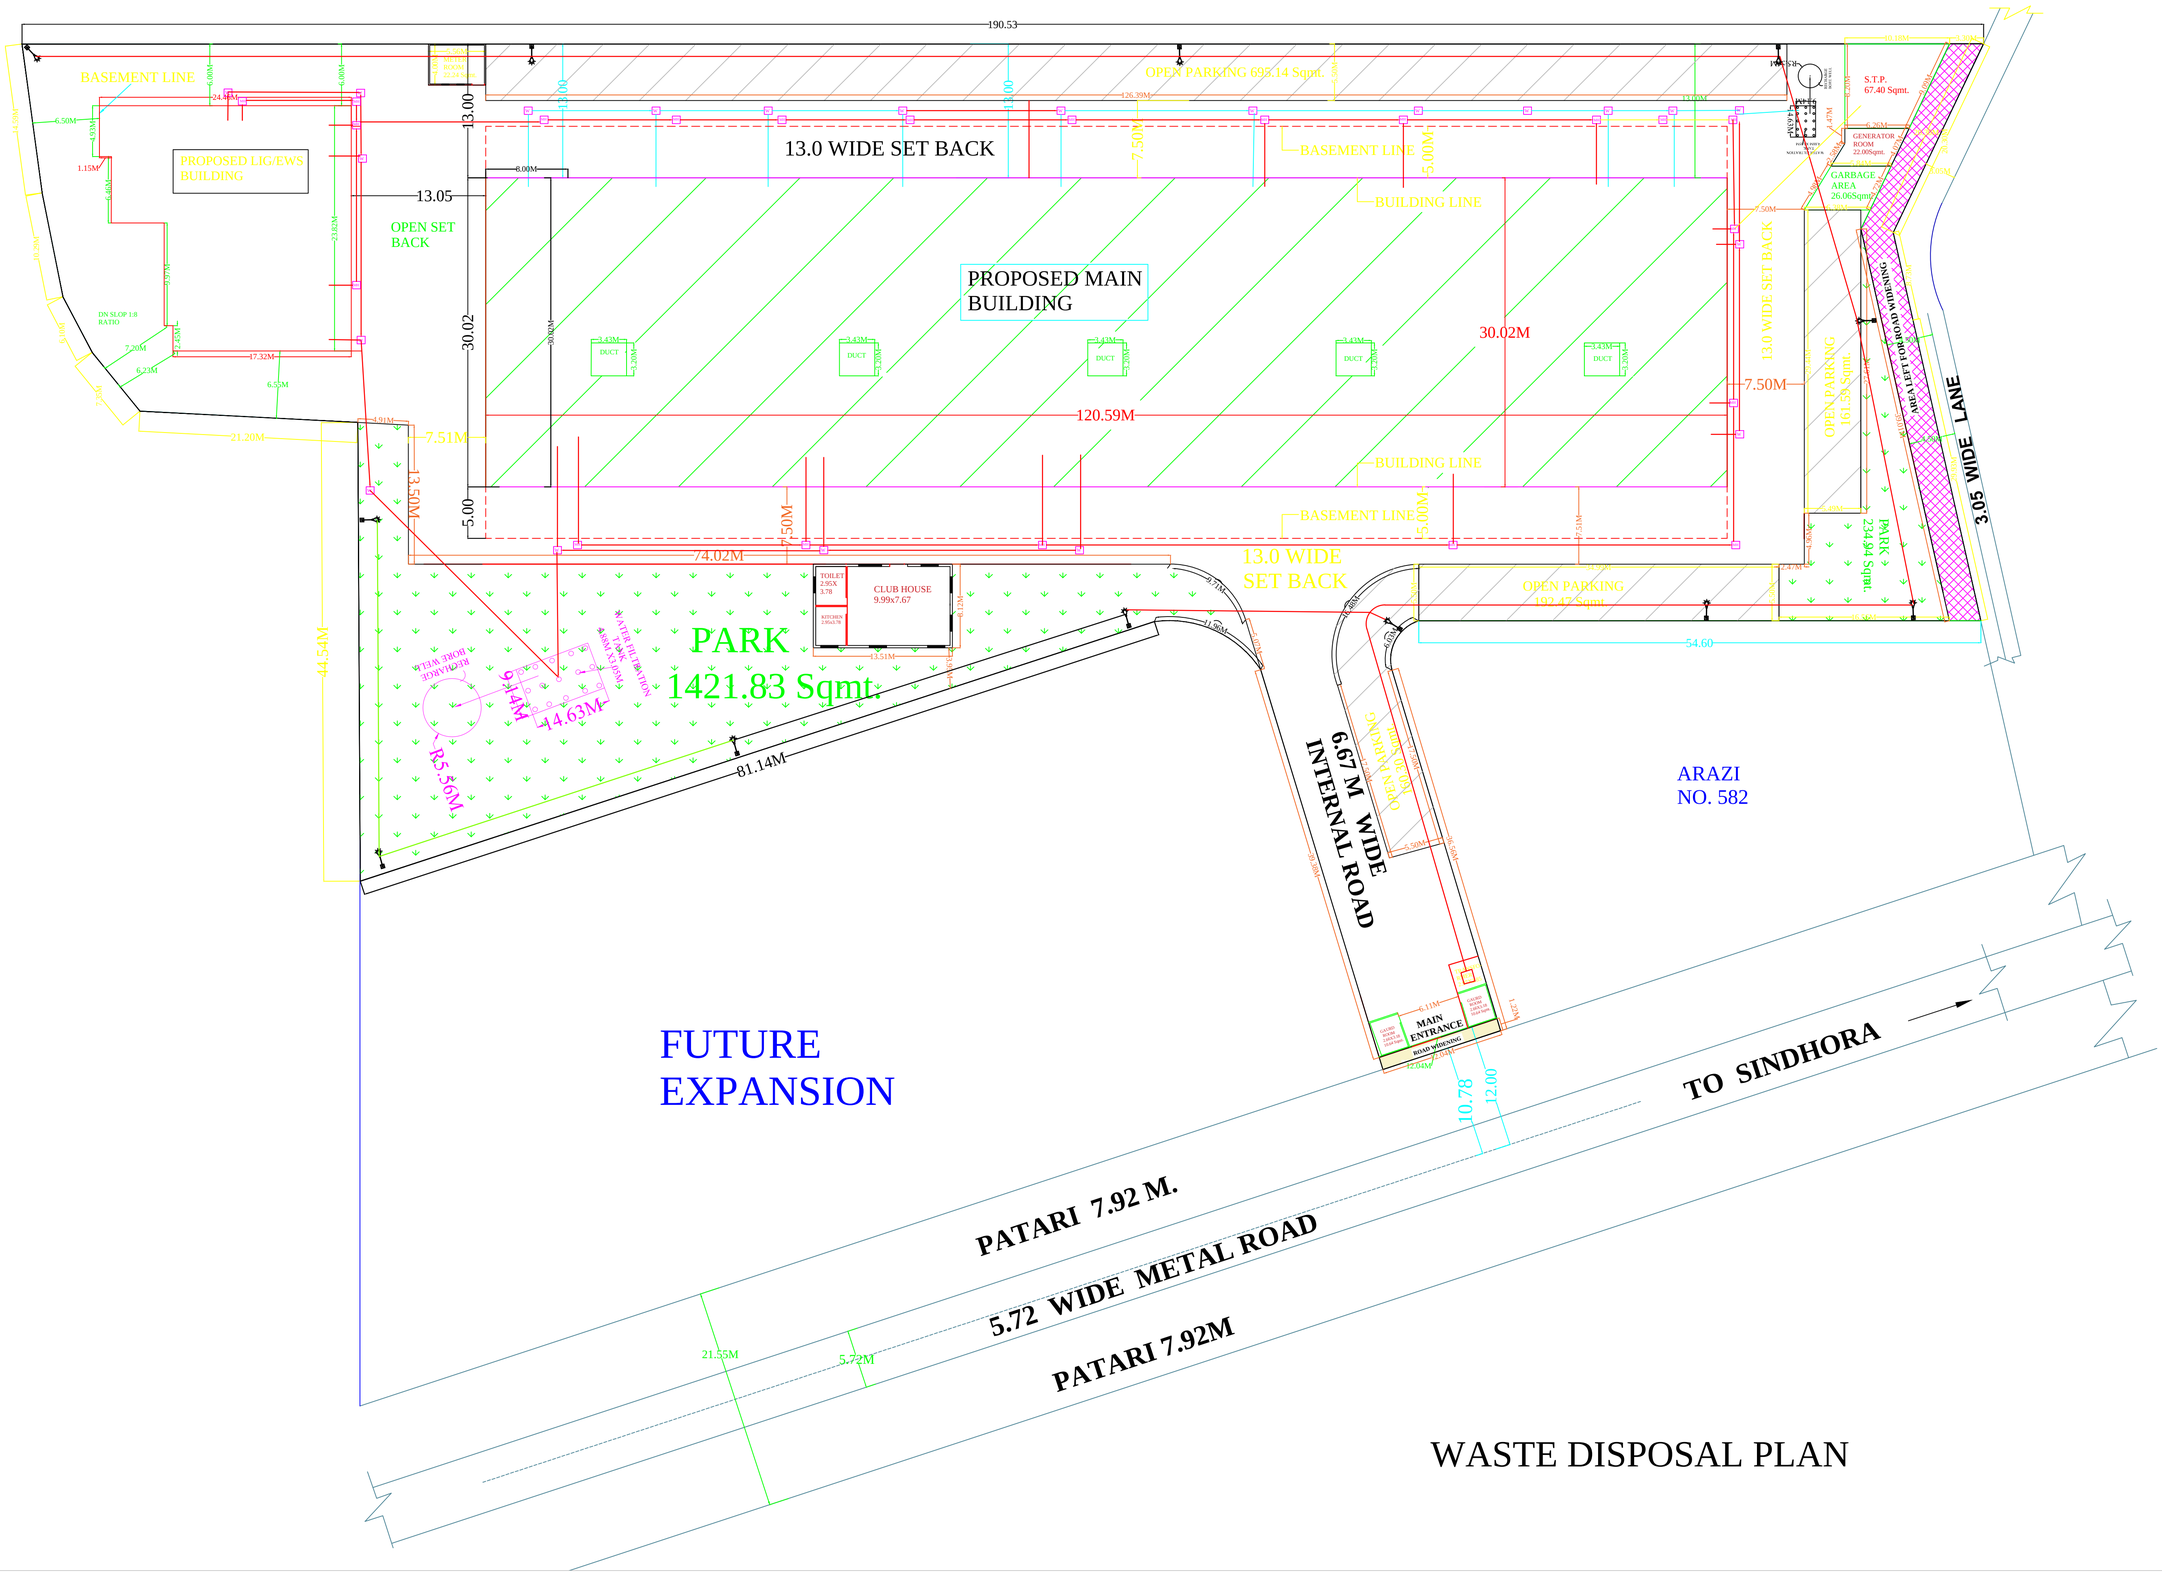

WASTE DISPOSAL PLAN

PROPOSED GROUP HOUSING PLAN OF ARAZI NO. 581, MAUZA- DANDUPUR, PARAGANA-SHIVPUR, TAHASIL- SADAR, DISTT. - VARANASI

DEVELOPERS----
TIRUPATI BUILDER & DEVELOPERS.

1-SRI SANJEEV KUMAR AGRAWAL
SANJAY KUMAR AGRAWAL SS/O SRI VISHWAMBHAR PRASAD AGRAWAL

2-SRI SHASHI KUMAR SINGH
VINAY KUMAR SINGH SS/O SRI SATYENDRA KUMAR SINGH

3-SRI PANKAJ KUMAR SINGH S/O SRI VIKRAMA SINGH
SMT. PRIYANKA SINGH W/O SRI PANKAJ KUMAR SINGH

POWER OF ATTORNY:-
SRI RAM SHANKAR SINGH
S/O SRI SARNATH SINGH

W S N E

OWNER SIGN..

SHEET NO.	SCALE
04/4	1:100

DESIGN CENTRE
ARCHITECT ENGINEER INTT.
DESIGNER VALUER
OFFICE NO.11 IIND FLOOR
P.C.F. PLAZA MINT HOUSE
NADESAR VARANASI
PH. NO. 0542,2505233