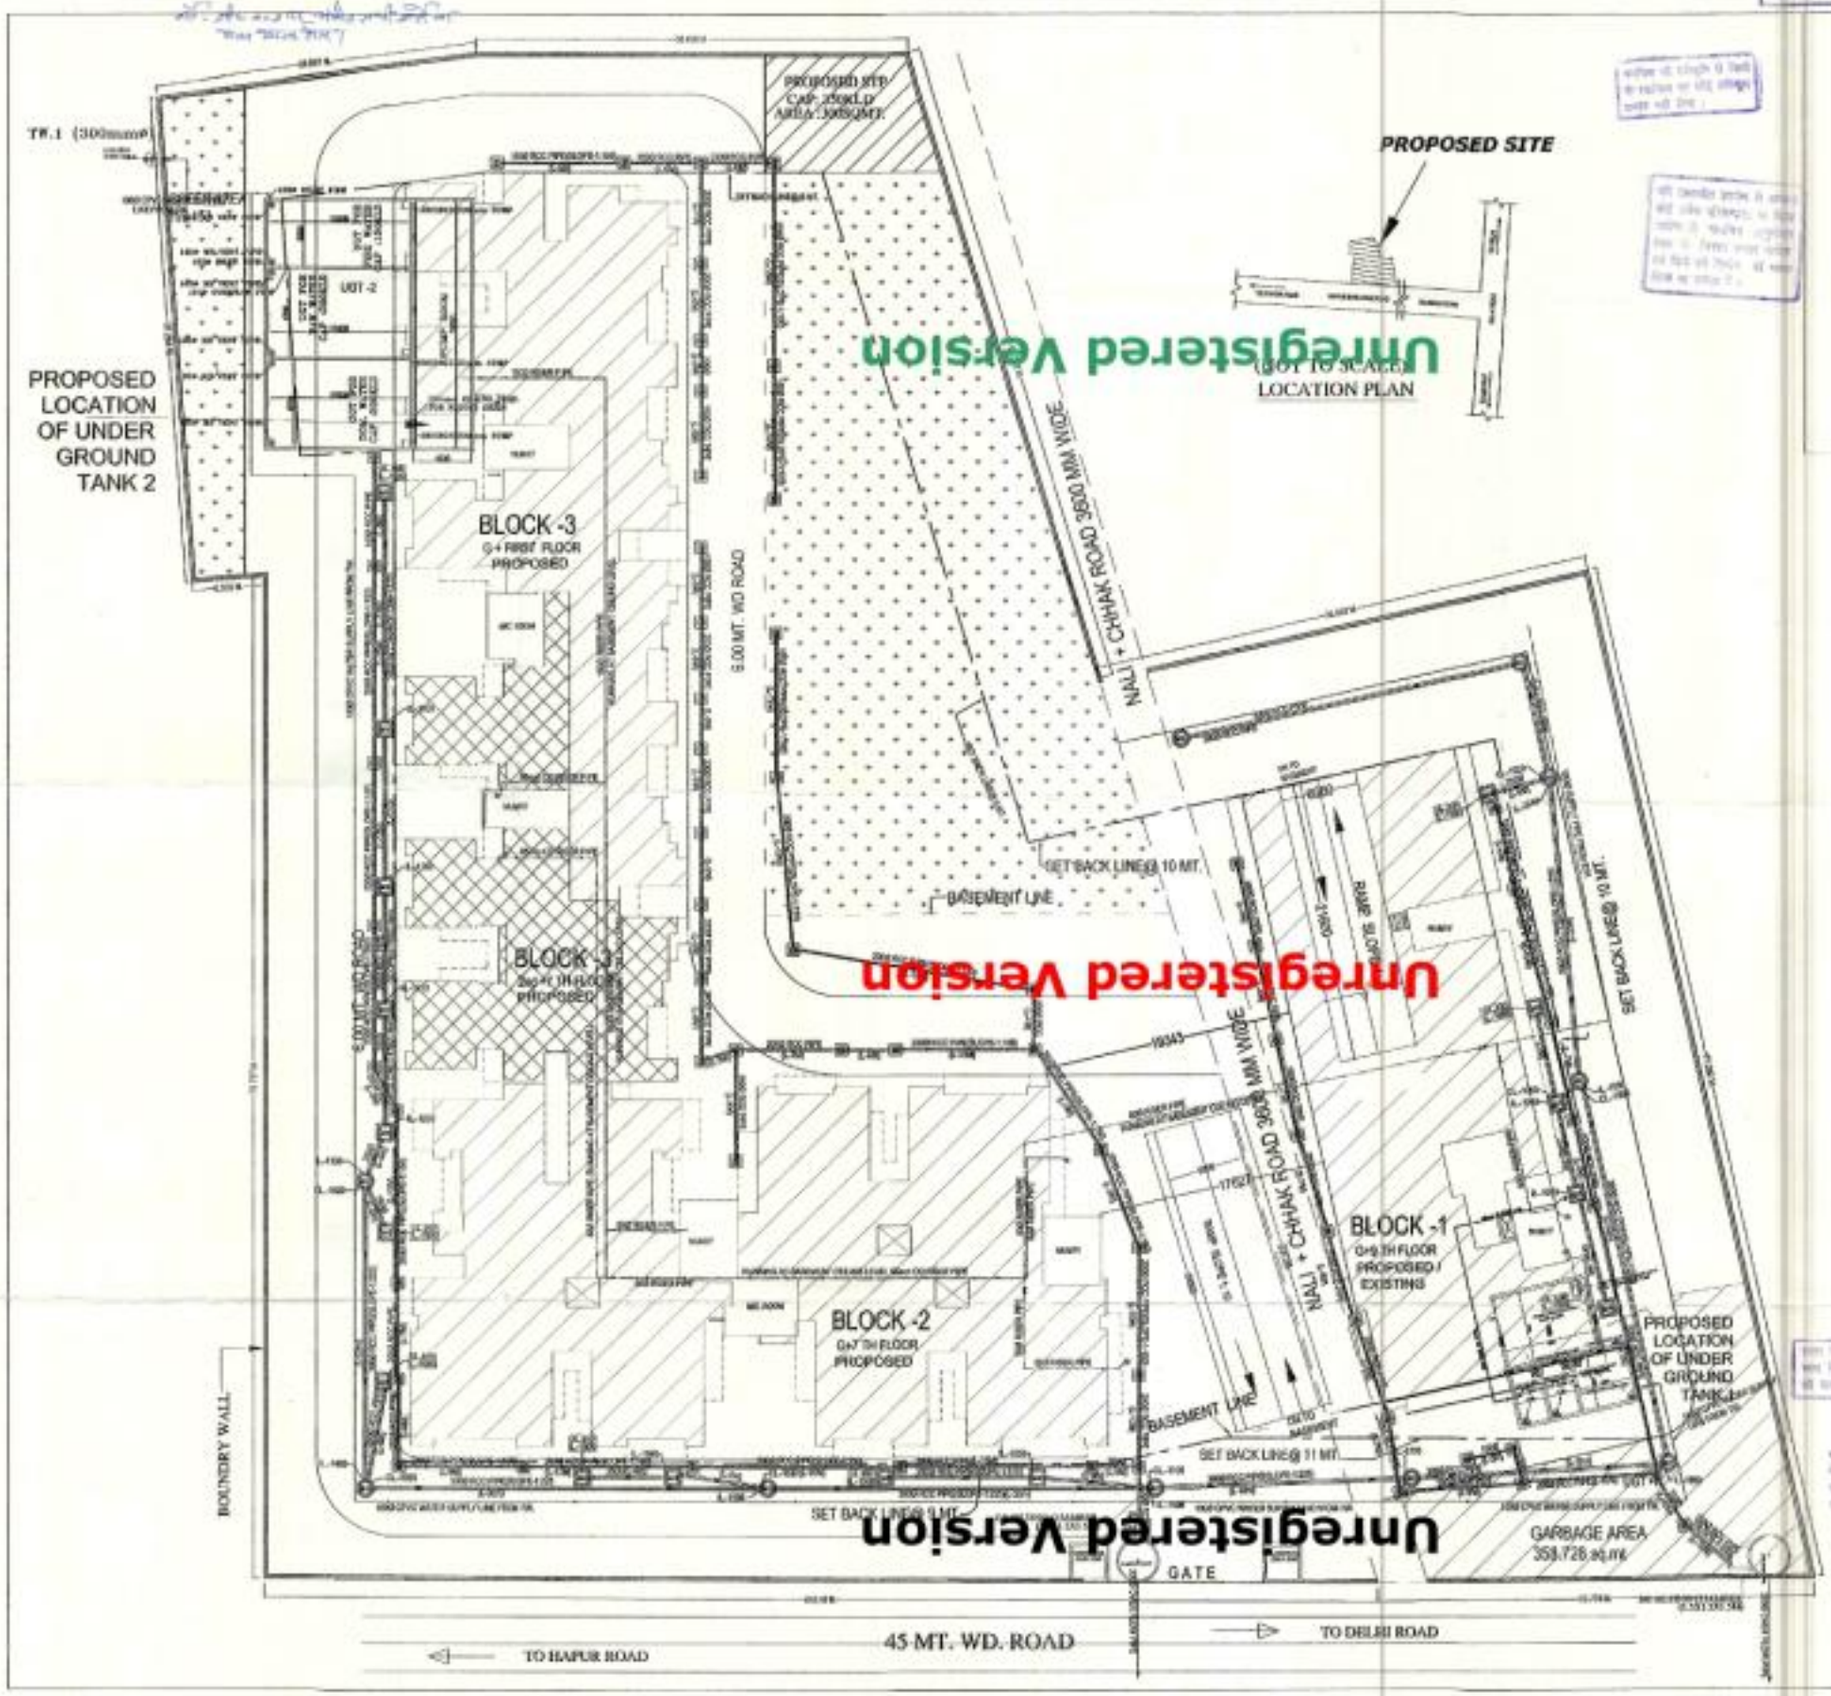

PROJECT

PROPOSED / REVISED / EXISTING SUBMISSION DRG. OF GROUP HOUSING 'THE GRANDE- MEERUT' SITUATED AT KH. NO. 186 ,201 ,202 , 203 ,204 NOOR NAGAR MEERUT (U.P.)

OWNER

M/S PROVIEW RISHABH INFRA PVT. LTD.

(1) Mr. Sanjeev Mittal
(2) Mr. Ajit Singh Jaasar
(3) Mr. Raja Arora
(4) Mr. Kapil Arora

DRAWING TITLE

SERVICE PLAN

SCALE :- N.T.S.	N
DATE :- 08 / 12 / 12	SHEET NO. 3 A
ARCHITECT'S SIGNATURE	OWNER'S SIGNATURE

For Proview Rishabh Infra Pvt. Ltd.
Director

ARCHITECTS:

CREATIVE LINE
2ND FLOOR, SHREE HITH PLAZA,
C-25, SECTOR-13, VASUNDHARA
mob:-9811132248
email:-ar_navdeepsetthi@yahoo.com