(91) 11 Nos. 18/40 type Semifurnished room in Y-2 Bulandshahar

Y-2 BSR

32/EE/16-17

6

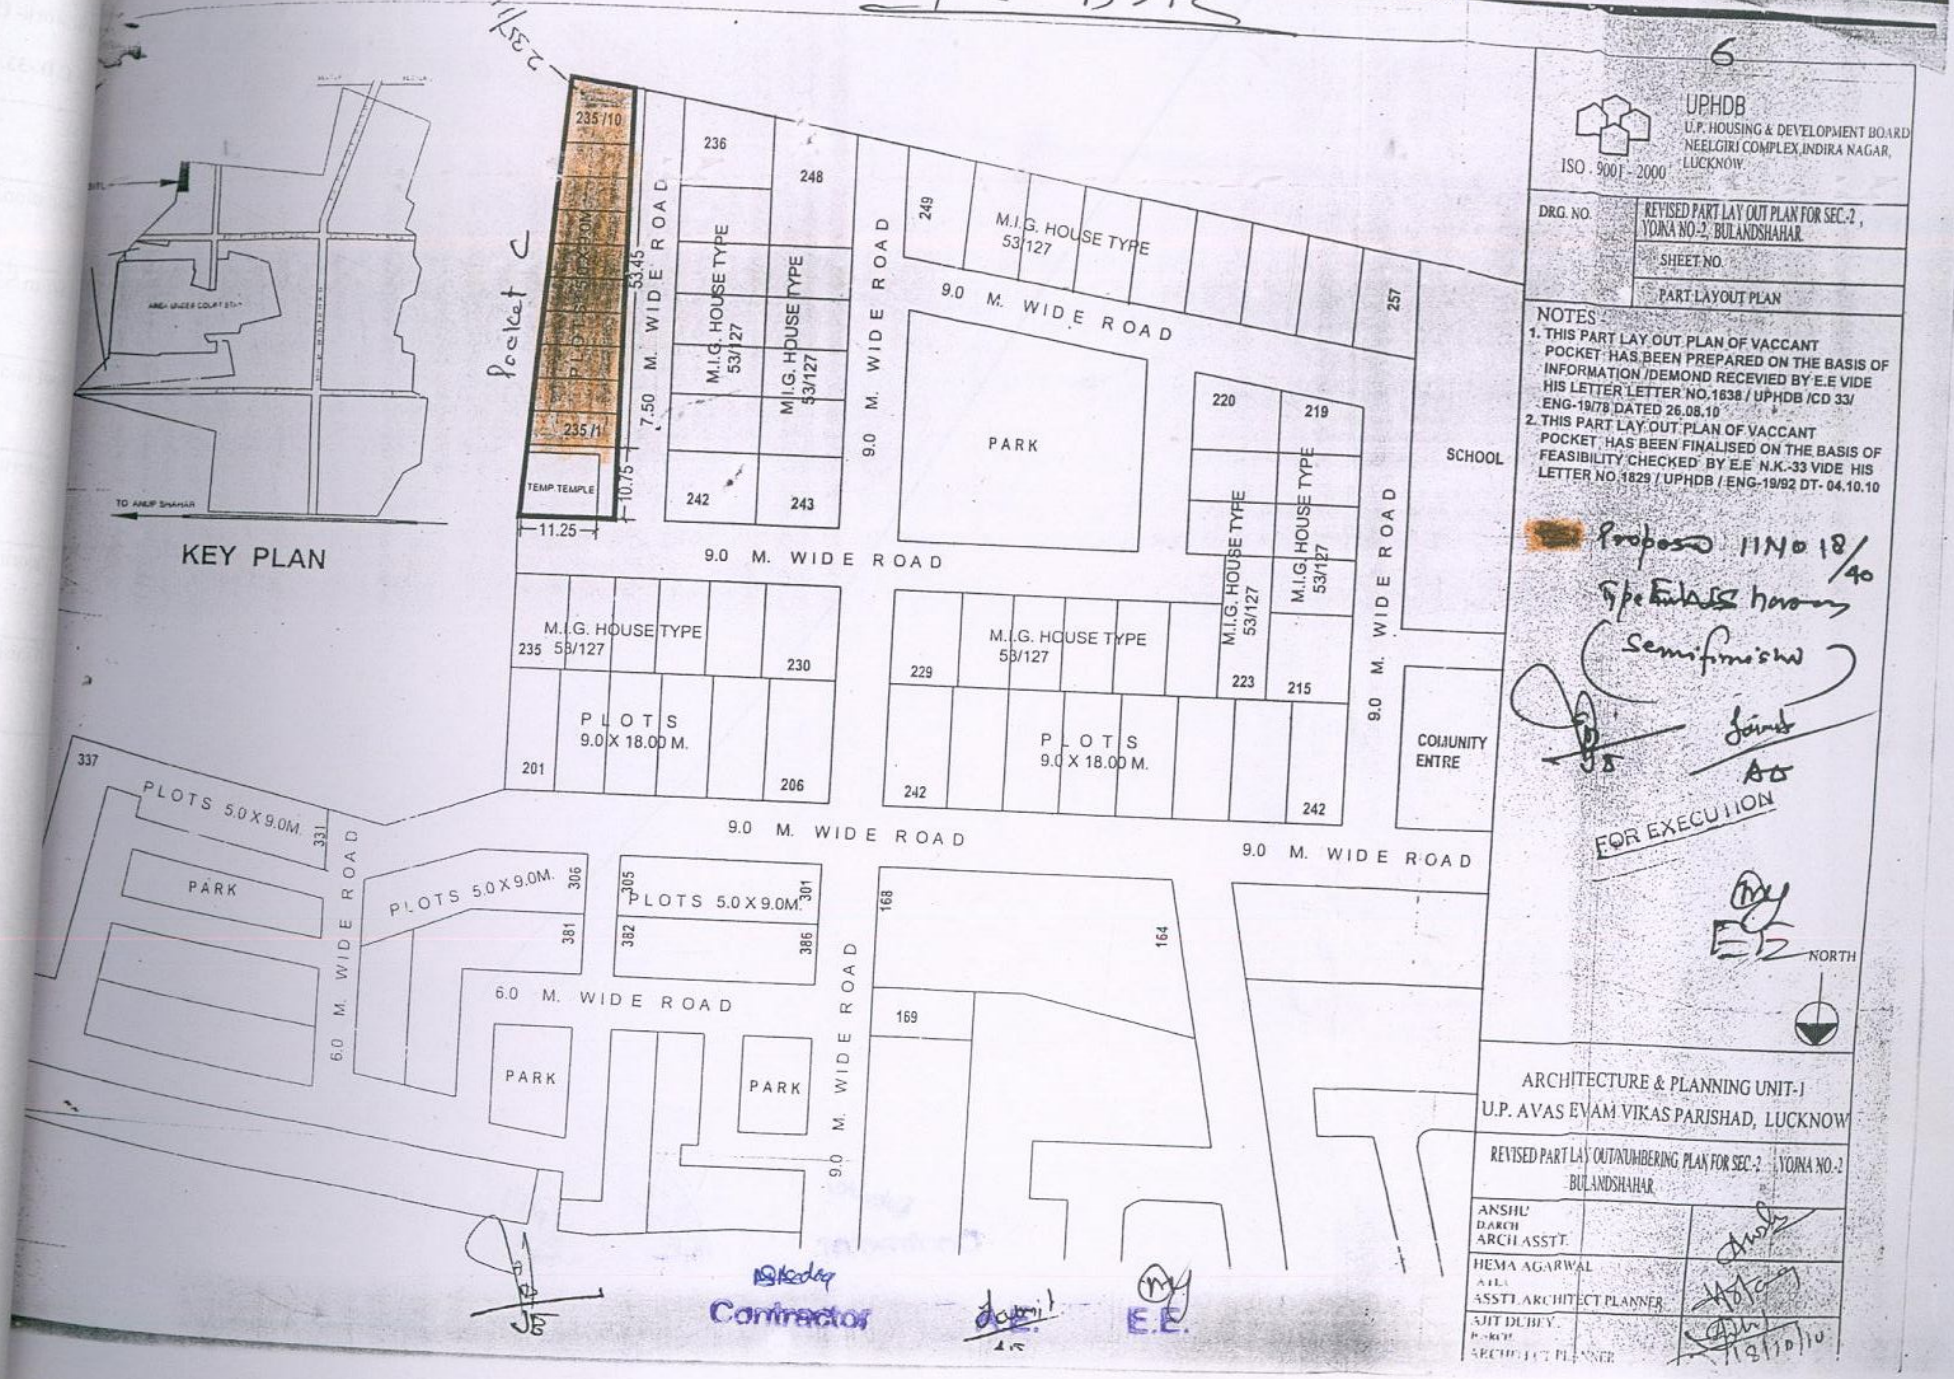

UPHDB
U.P. HOUSING & DEVELOPMENT BOARD
NEELGIRI COMPLEX, INDIRA NAGAR, LUCKNOW.
ISO 9001 - 2000

DRG. NO.	REVISED PART LAY OUT PLAN FOR SEC.-2, YOJNA NO.-2, BULANDSHAHAR.
	SHEET NO.
	PART LAYOUT PLAN

NOTES
1. THIS PART LAY OUT PLAN OF VACCANT POCKET HAS BEEN PREPARED ON THE BASIS OF INFORMATION /DEMOND RECEVIED BY E.E VIDE HIS LETTER LETTER NO.1638 / UPHDB /CD 33/ ENG-19/78 DATED 26.08.10
2. THIS PART LAY OUT PLAN OF VACCANT POCKET HAS BEEN FINALISED ON THE BASIS OF FEASIBILITY CHECKED BY E.E N.K.-33 VIDE HIS LETTER NO.1829 / UPHDB / ENG-19/92 DT- 04.10.10

Proposed 11 No 18/40 Type Flats house Semifurnished

FOR EXECUTION

ARCHITECTURE & PLANNING UNIT-I
U.P. AVAS EVAM VIKAS PARISHAD, LUCKNOW

REVISED PART LAY OUT/NUMBERING PLAN FOR SEC.-2, YOJNA NO.-2 BULANDSHAHAR.

ANSHU D.ARCH ARCH ASSTT.	
HEMA AGARWAL A.I.E. ASSTT. ARCHITECT PLANNER	
AJIT DUBEY B.ARCH ARCHITECT PLANNER	19/10/10

Contractor

E.E.