PRODUCED BY AN AUTODESK EDUCATIONAL PRODUCT

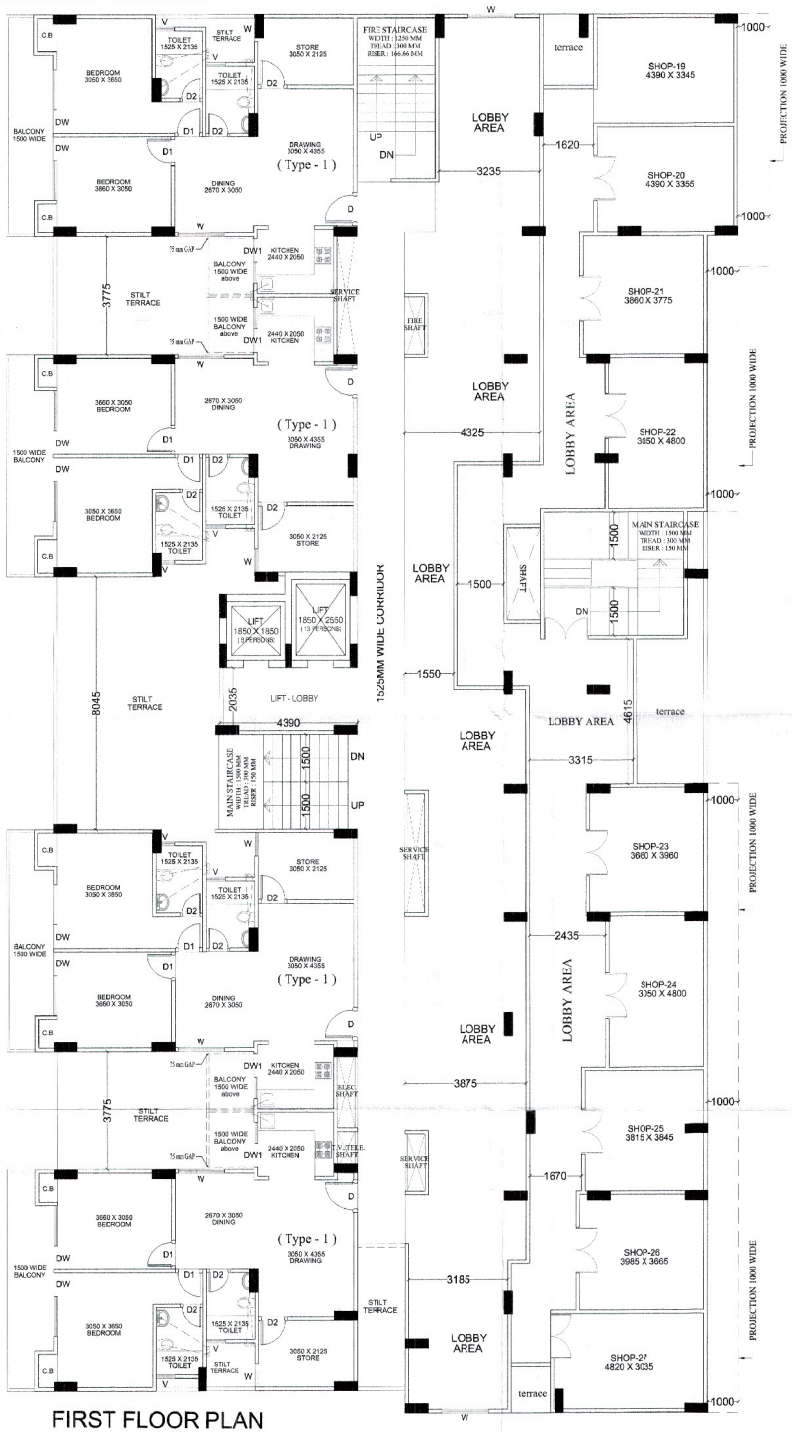

FIRST FLOOR PLAN

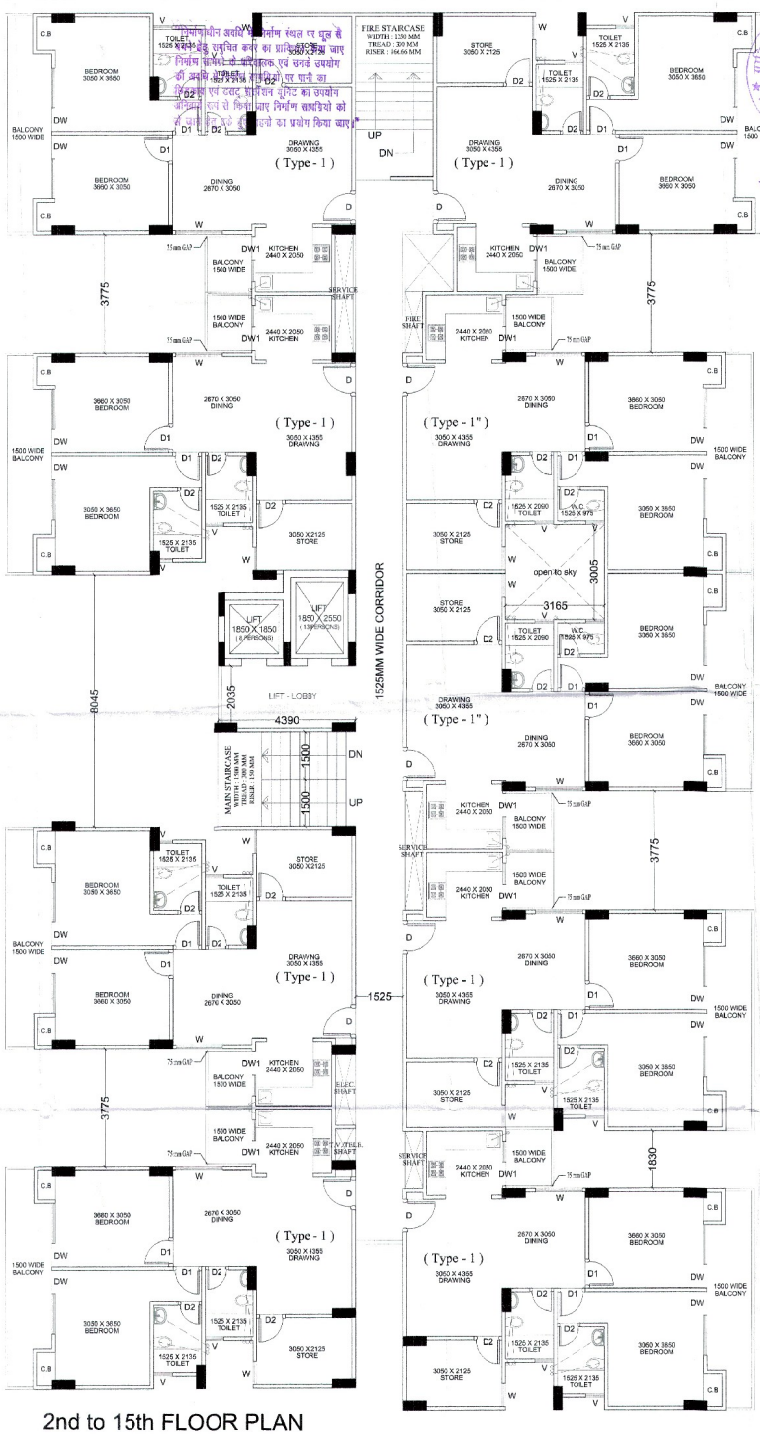

2nd to 15th FLOOR PLAN

PROJECT :
REVISED SUBMISSION DRAWINGS FOR GROUP HOUSING " FORTUNE RESIDENCY" AT KHASRA NO -1123 &1116 AT VILLAGE NOORNAGAR GHAZIABAD (UP)

OWNER :
M/s. VASU INFRASTRCTURE (P.) LTD

DRAWING TITLE :
(BLOCK - J)
Ist to 15th FLOOR PLAN

OWNER SIGN: ARCHITECT SIGN:

V.K. SHARMA
(M.E.(STRUCTURES))
OPTIMUM DESIGN PVT. LTD.
NOIDA

Ashirwad Architects & Consultants Pvt. Ltd.
Architects, Engineers, Interior Designers, Valuers, Consultants
Office: 5/1,FLAT NO.3,ROOP NAGAR,DELHI-110007
Phone:- 9871393765 , 9810776100
Email :- ashirwadarchitects@yahoo.com

SCALE	DATE	DEALT BY	CHECKED BY	SHEET NO.
N.T.S				SD-21

PRODUCED BY AN AUTODESK EDUCATIONAL PRODUCT