PRODUCED BY AN AUTODESK EDUCATIONAL PRODUCT

ELEVATION

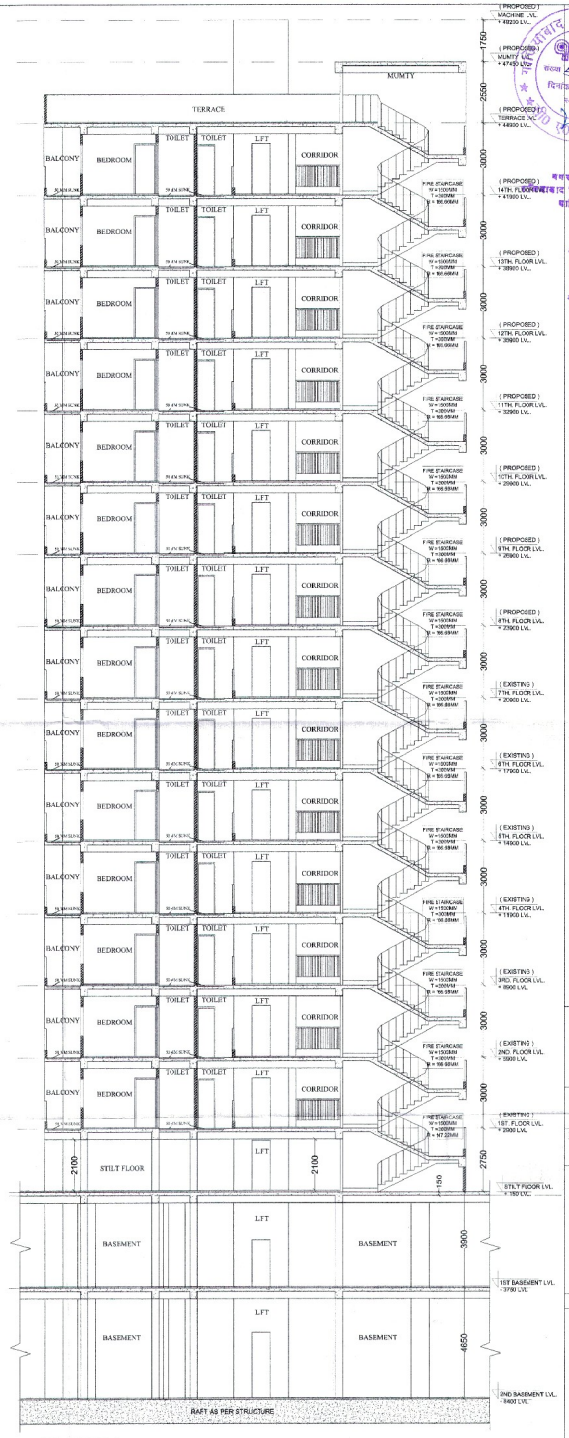

SECTION

PROJECT :

REVISED SUBMISSION DRAWINGS FOR GROUP HOUSING " FORTUNE RESIDENCY" AT KHASRA NO -1123 &1116 AT VILLAGE NOORNAGAR GHAZIABAD (UP)

OWNER :

M/s. VASU INFRASTRCTURE (P.) LTD

DRAWING TITLE : (BLOCK - F)

ELEVATION & SECTION

OWNER SIGN: ARCHITECT SIGN:

Aashirwad Architecural Services Pvt. Ltd.
Architects,Engineers,Interior Designers,Vastu Consultant
Office: S/1,FLAT NO.5,ROOP NAGAR,DELHI-110007
Phone: 9871336768 , 9810776101
Email- aashirwadarchitect@yahoo.co.in

SCALE	DATE	DEALT BY	CHECKED BY	SHEET NO.
N.T.S				SD-26

PRODUCED BY AN AUTODESK EDUCATIONAL PRODUCT