COMPLITION PLAN

NAME OF WORK: INTERNAL DEVELOPMENTS OF PLOTS IN SHIVGANGA ENCLAVE SCHEME, VILLAGE, CHATHMARA

NAME OF AGENCY: M/S DELTA ERAICTERS PVT LTD.

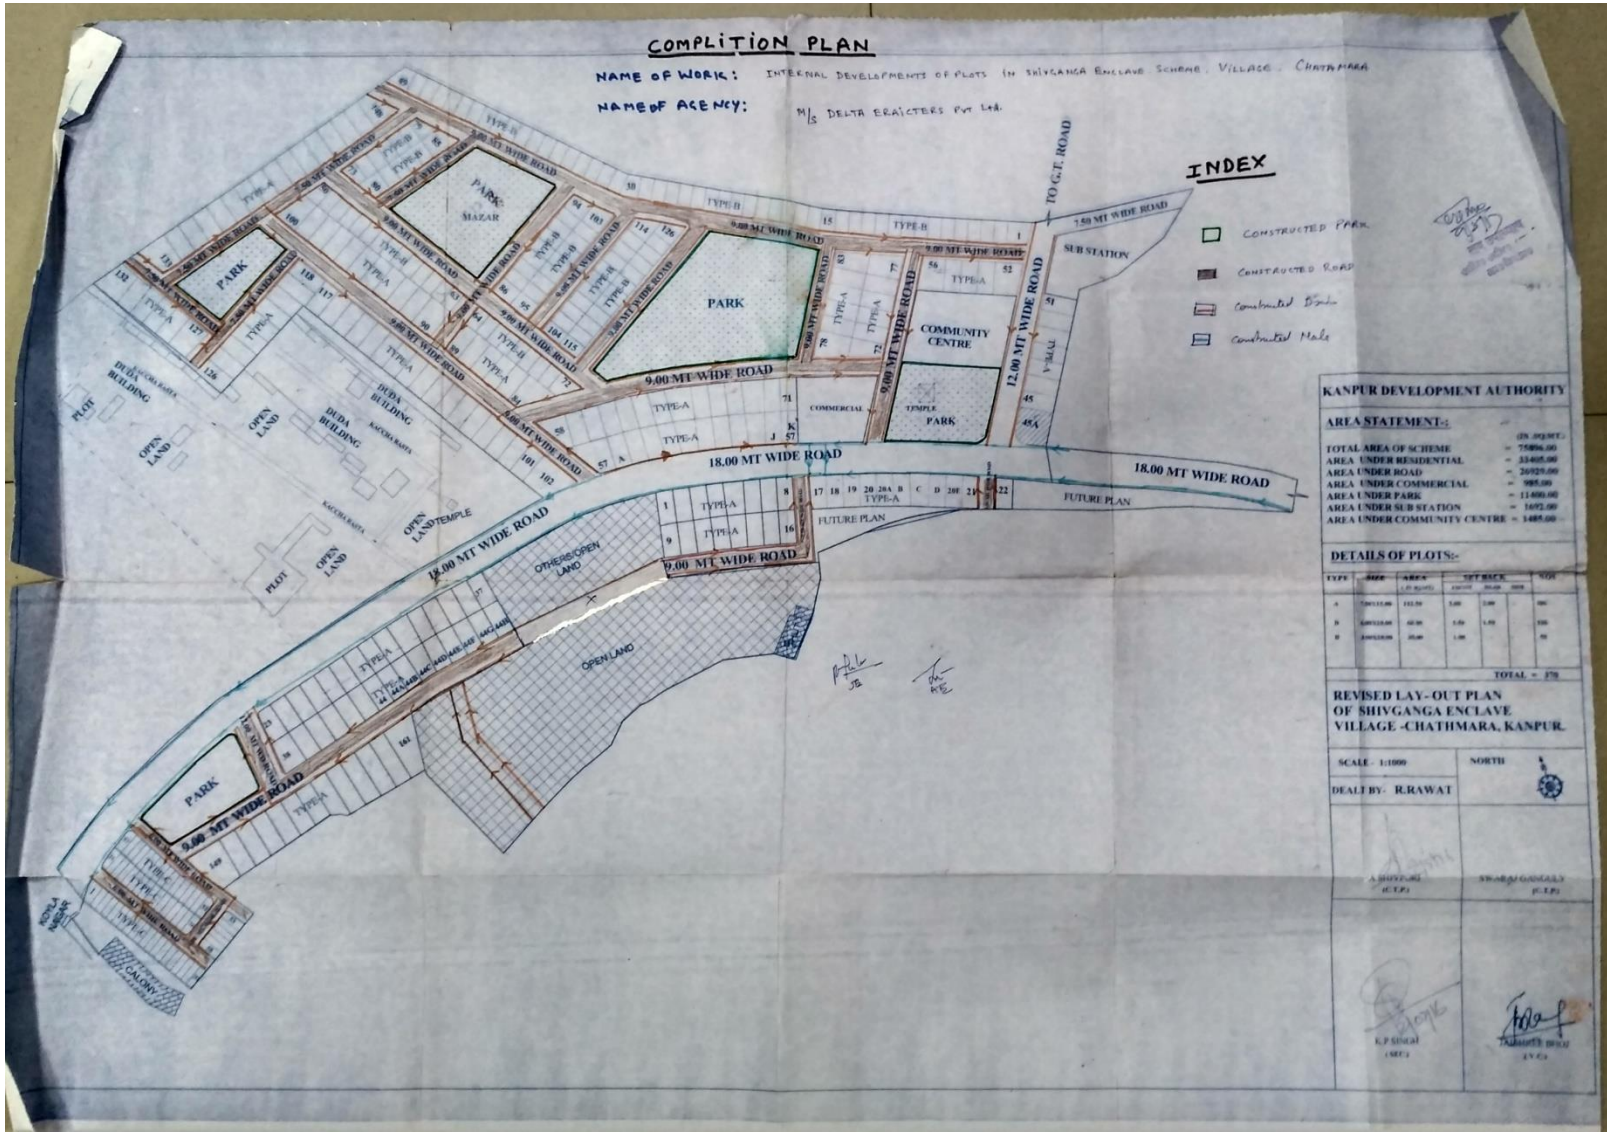

KANPUR DEVELOPMENT AUTHORITY

AREA STATEMENT:-

	(IN SQ.MT.)
TOTAL AREA OF SCHEME	= 75896.00
AREA UNDER RESIDENTIAL	= 33405.00
AREA UNDER ROAD	= 26929.00
AREA UNDER COMMERCIAL	= 985.00
AREA UNDER PARK	= 11400.00
AREA UNDER SUB STATION	= 1692.00
AREA UNDER COMMUNITY CENTRE	= 1485.00

DETAILS OF PLOTS:-

TYPE	SIZE	AREA (IN SQ.MT.)	SET BACK FRONT	SET BACK SIDE	SET BACK REAR	NOS
A	[illegible]	[illegible]	[illegible]	[illegible]		[illegible]
B	[illegible]	[illegible]	[illegible]	[illegible]		[illegible]
B	[illegible]	[illegible]	[illegible]			[illegible]

TOTAL = 370

REVISED LAY-OUT PLAN OF SHIVGANGA ENCLAVE VILLAGE -CHATHMARA, KANPUR.

SCALE - 1:1000

NORTH

DEALT BY- R.RAWAT

A.SHIVPURI (C.T.P.)

SWARAJ GANGULY (C.T.P.)

K.P.SINGH (SEC)

[illegible] (V.C.)