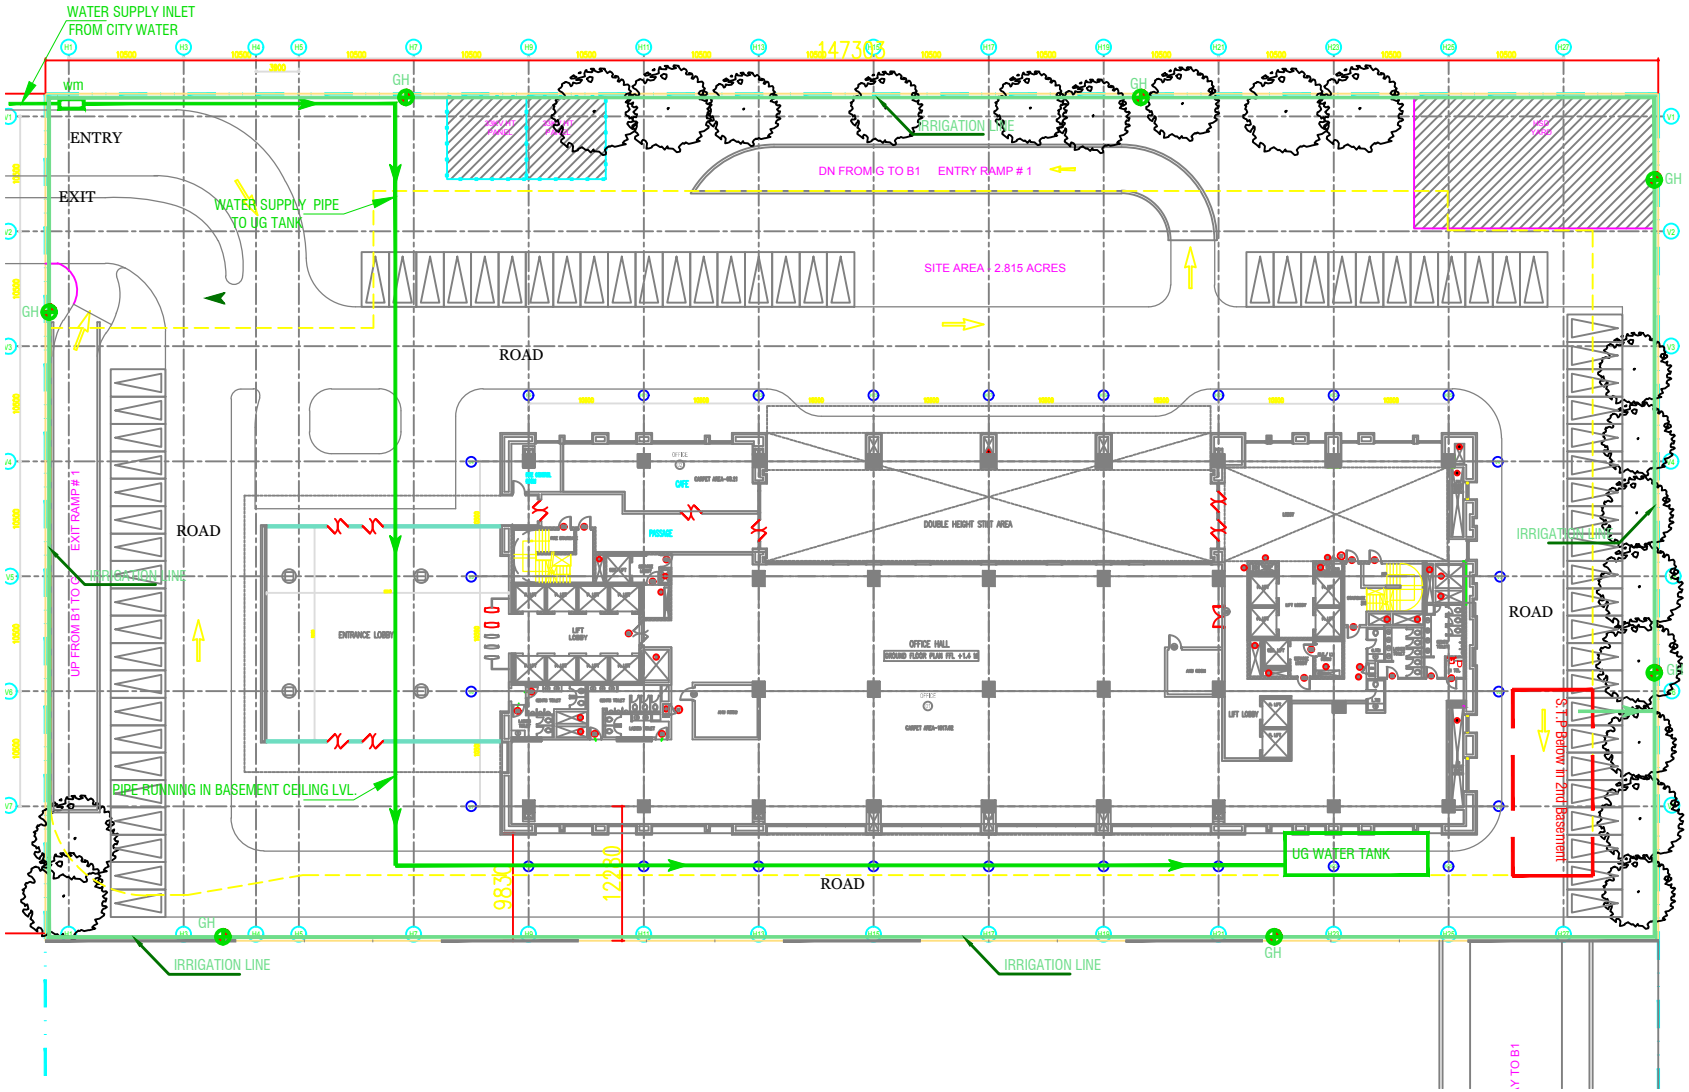

CLIENT

BPTP INTERNATIONAL TRADE CENTRE LIMITED

M-11, Middle Circle, Connaught Circus, New Delhi-110001
Tel. 011 43569888, Fax: 011 41513937-38

PROJECT

CAPITAL CITY

MIXED LAND USE COMPLEX

PLOT NO. 2, SECTOR 94 NOIDA

KEY PLAN

NOTES

DESIGN ARCHITECT

Robert A.M. Stern Architects, LLP

460 West 34th Street, New York, NY 10001
Tel: +1 212667 5100 Fax: 212 967 5588

Architects

ARCHITECTURE TEAM

STRUCTURAL CONSULTANTS

MEHRO Consultants

A-136, Sattelging Enclave, New Delhi - 110 029
Tel: 26186030 / 24172708 Telefax: 46022032
shubham_mehro@rediffmail.com

ELECTRICAL CONSULTANTS

Electrical Consulting Engineers

A-44, Mahaja Nagar, New Delhi – 110017
Tel. 011 - 26863056, 26863062, Fax - 26864606
Email: ece_ihlcorp@yahoo.co.in ; ece_delhi@yahoo.com

HVAC CONSULTANTS

Dew Point Consultants Pvt. Ltd.

TA-6&10, Third Floor, Crown Plaza, Sector 15A, Mathura Road Faridabad – 121003
Tel.: 129 - 4072276, 129 4072279
Web : www.dewpoint.co

PL & FP CONSULTANTS

Savram Engineering Consultants Pvt. Ltd.

F-22, Sector 18, Noida - 201301
Tel: 0120-2446677, 4261967-74 Email: savram@vsnl.com

LANDSCAPE CONSULTANTS

SHEET TITLE

SITE PLAN
WATER SUPPLY LAYOUT

DRAWING NUMBER

A-2100 S

SCALE 1:500

REVISION –

REMARKS

DRAWN BY	
CHECKED BY	
DATE OF ISSUE	2010
DATE OF REVISION	2010 (DRAWN & SENT TO NOIDA)
SCALE OF PLOT	1:500