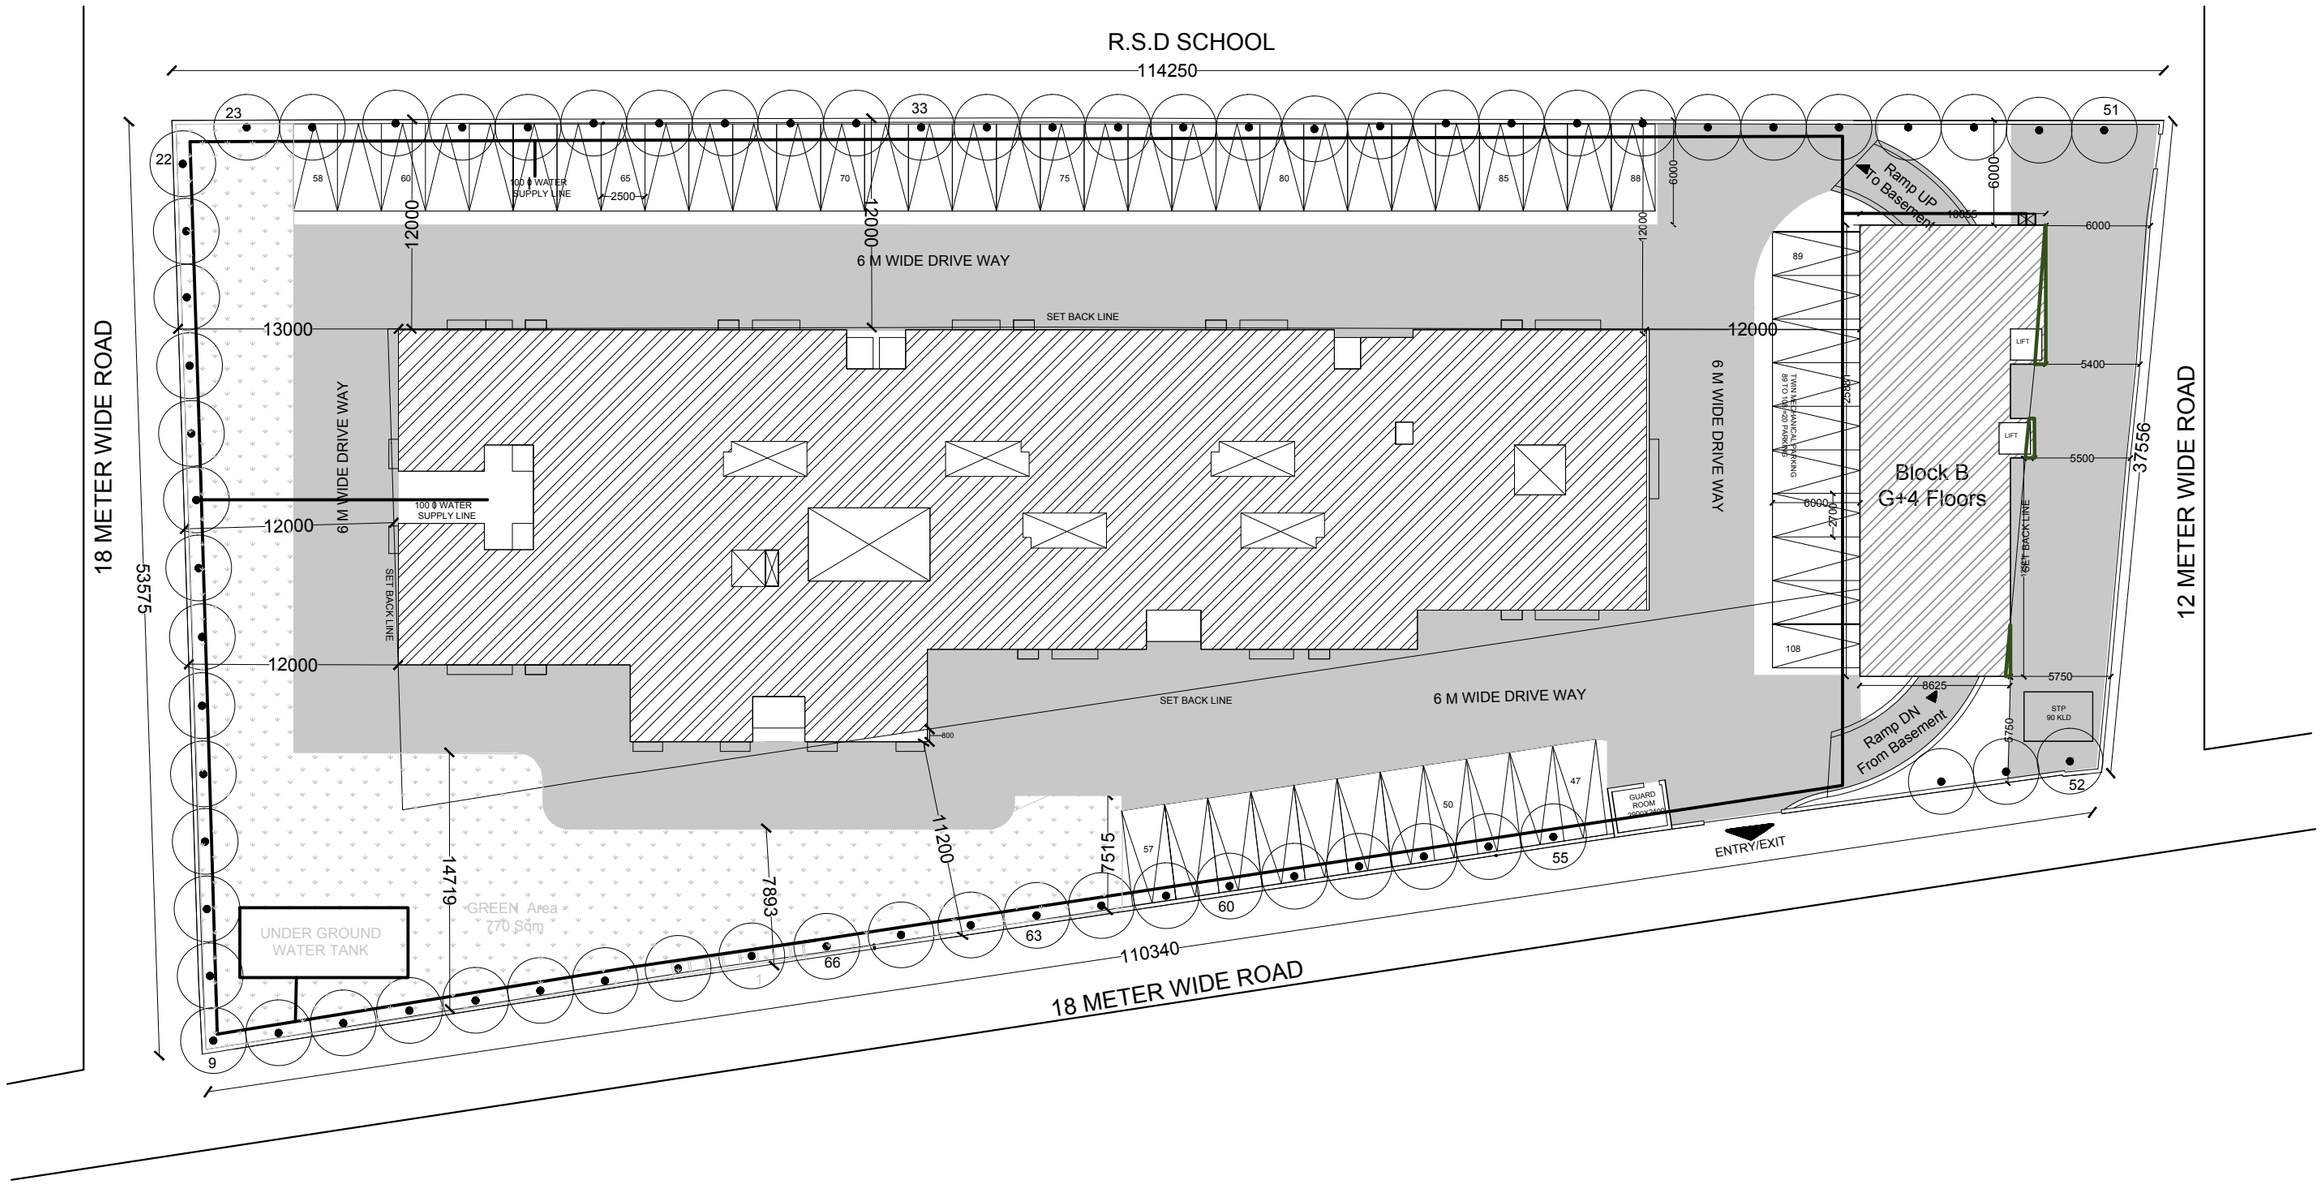
R.S.D SCHOOL
114250
18 METER WIDE ROAD
12 METER WIDE ROAD
18 METER WIDE ROAD
53575
37556
110340
6 M WIDE DRIVE WAY
6 M WIDE DRIVE WAY
6 M WIDE DRIVE WAY
6 M WIDE DRIVE WAY
SET BACK LINE
SET BACK LINE
SET BACK LINE
SET BACK LINE
100 ø WATER SUPPLY LINE
100 ø WATER SUPPLY LINE
Ramp UP To Basement
Ramp DN From Basement
Block B
G+4 Floors
LIFT
LIFT
STP
90 KLD
GUARD ROOM
ENTRY/EXIT
UNDER GROUND WATER TANK
GREEN Area
770 Sqm
13000
12000
12000
12000
12000
12000
12000
6000
6000
6000
5400
5500
5750
5750
8625
2700
2500
800
14719
7893
11200
7515
23
22
33
51
52
9
58
60
65
70
75
80
85
88
89
108
57
63
66
60
55
50
47