PRODUCED BY AN AUTODESK EDUCATIONAL PRODUCT

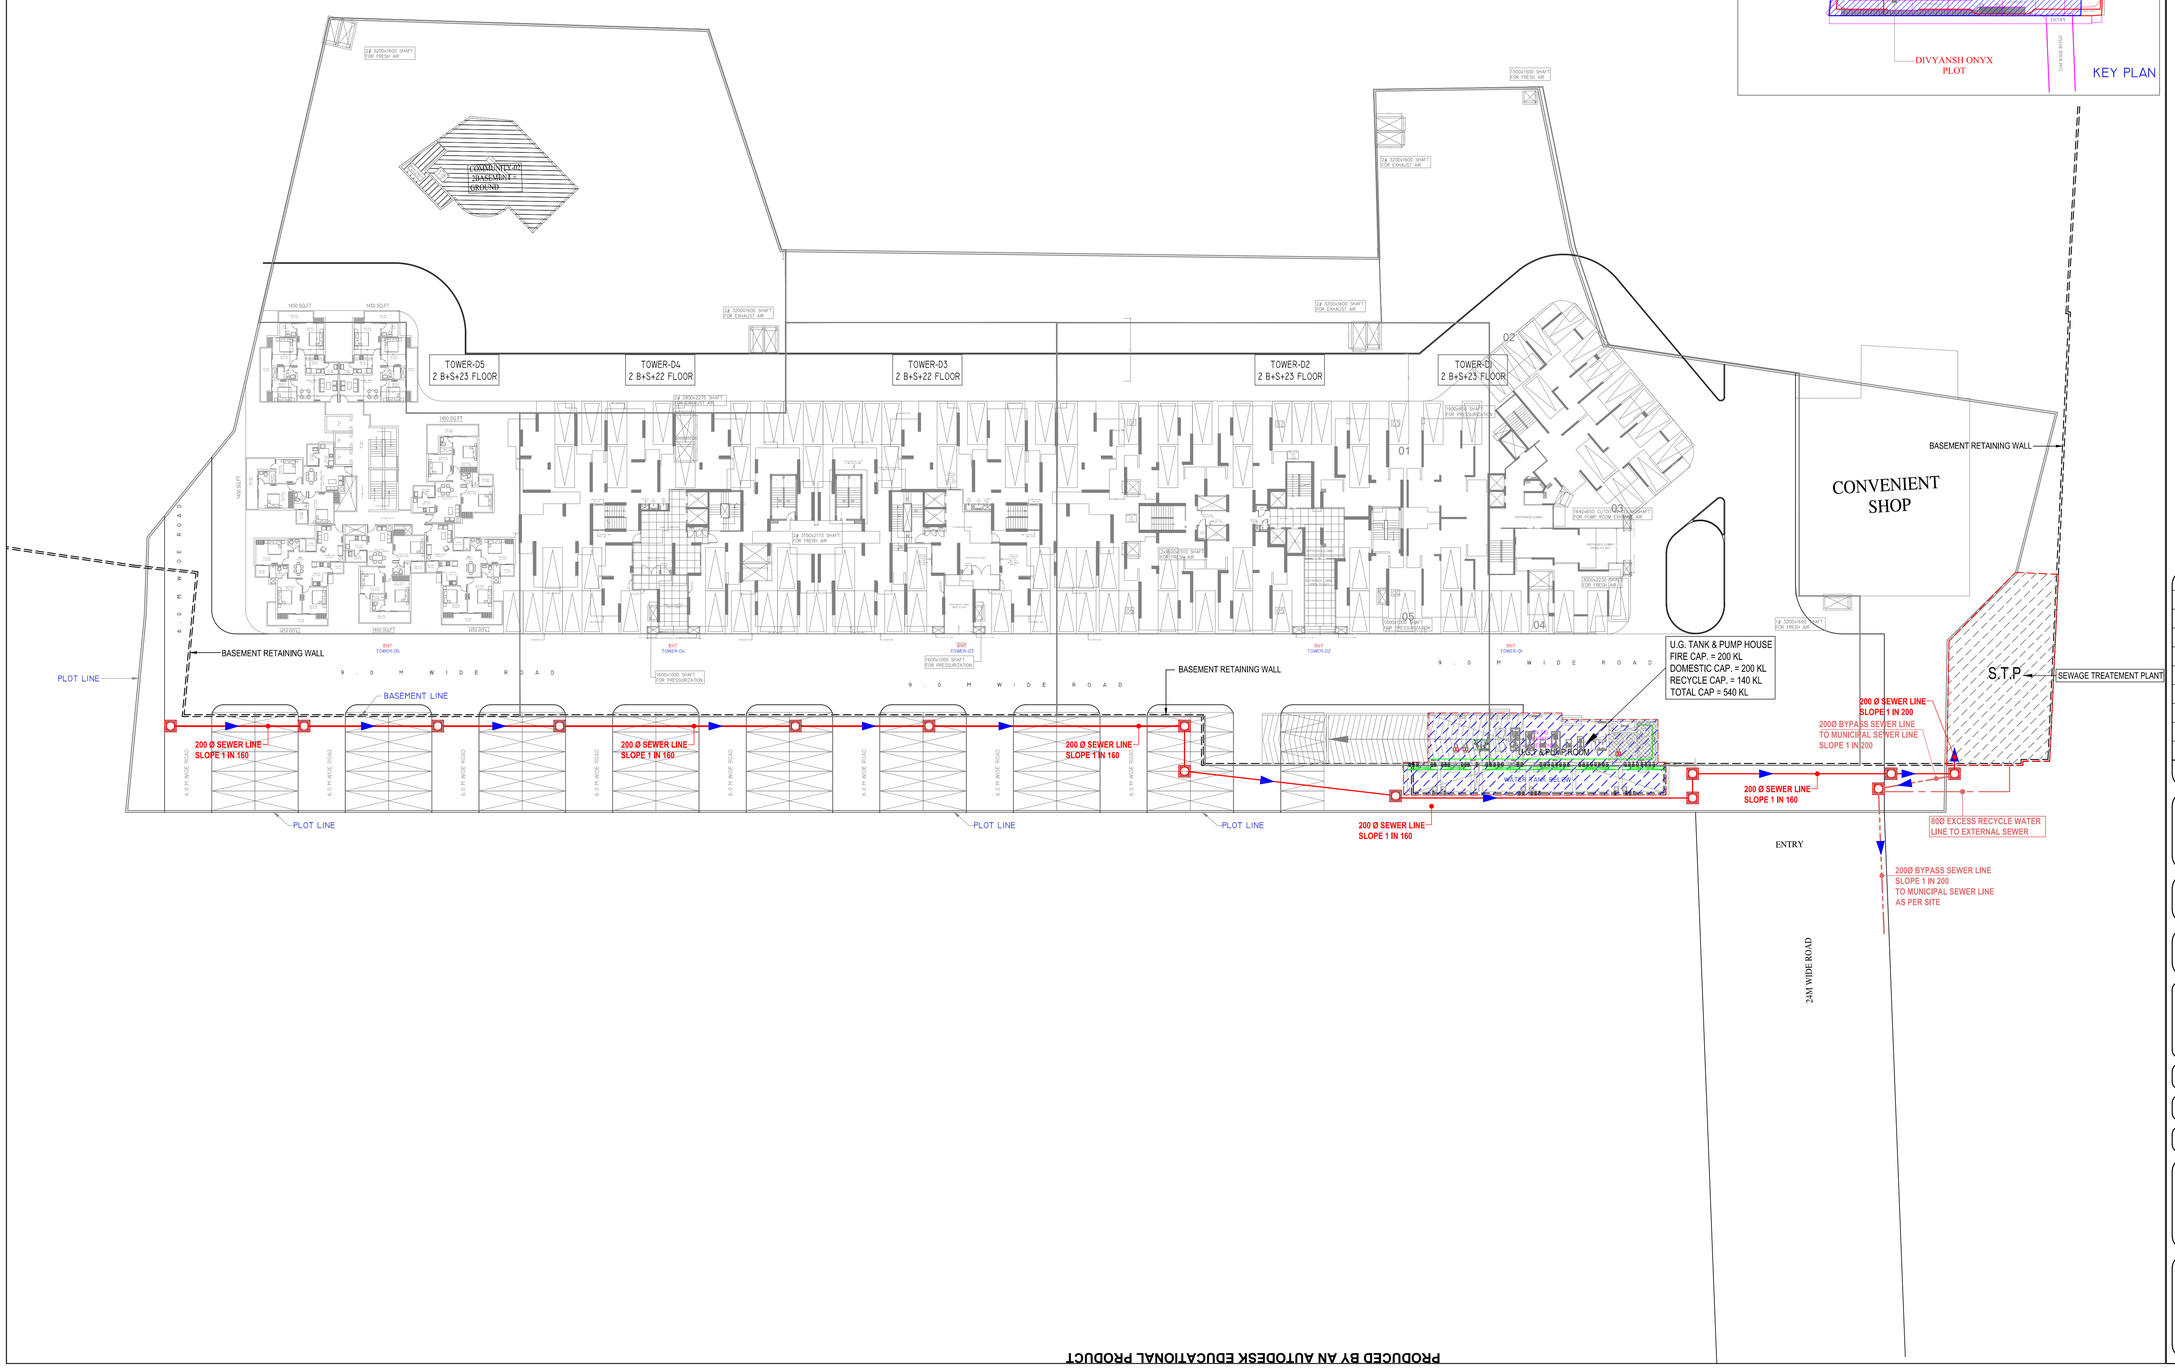

LEGEND :

S. No.	SYMBOL	DESCRIPTION
1.	M.H.	MANHOLE
2.		SEWER LINE
3.		BASEMENT RETAINING WALL

rev. no.	date	revision
..	..	..

project
PROPOSED GROUP HOUSING DIVYANSH ONYX
AT PLOT NO.-GH-02, NH-24, VILLAGE- SHAHPUR BAMHETA, DISTT.- GHAZIABAD (U.P.)

title
LAYOUT PLAN

subtitle
EXTERNAL SEWERAGE SYSTEM

drawing released for
- ☐ APPROVAL
- ■ SUBMISSION
- ☐ ADVANCE COPY
- ☐ CONSTRUCTION

drg. no. ONYX / 18B03 / ES-01	drawn by Prem Saini
scale 1 : 400	designed by Badri Vishal
date 12.03.2021	checked by Anand Havelia

architects
Space Designers International
B - 34, SECTOR-67, NOIDA
PH : +91 9711633717,18,19 & 20, Mob: 9811070399,9811336231
e-mail : spacesdi@gmail.com, www.spacedi.com

services consultant
Consummate Engineering Services (P) Ltd.
Noida Office : B - 67, Sector - 67, Noida - 201 301
Lko. Office : R 006, Rohtas Plumeria, Gomti Nagar, Lucknow
Tel : (0120) 2303500 (30 Lines)
e mail : mail@cespl.in, website : www.cespl.in

PRODUCED BY AN AUTODESK EDUCATIONAL PRODUCT
PRODUCED BY AN AUTODESK EDUCATIONAL PRODUCT
PRODUCED BY AN AUTODESK EDUCATIONAL PRODUCT