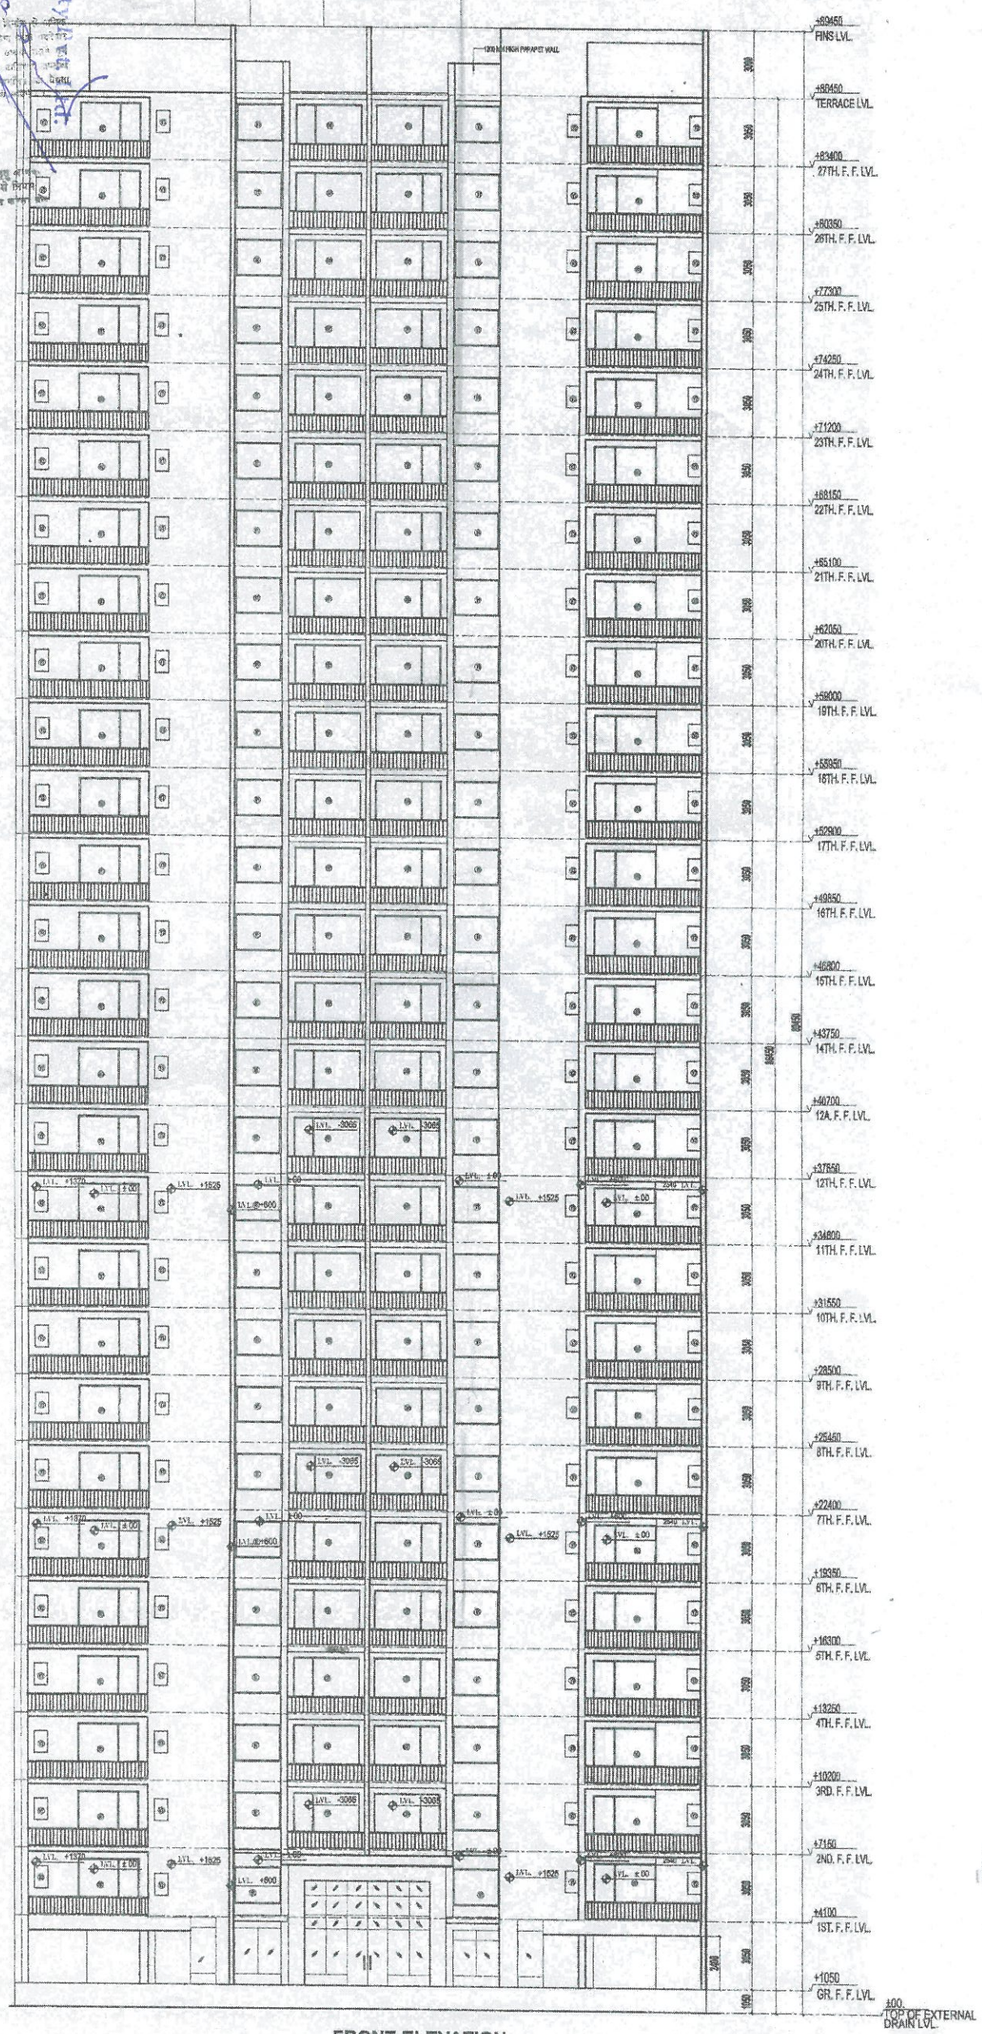

FRONT ELEVATION

This drawing is a "COPYRIGHT" contents of this drawing or part thereof may not be used or reproduced without the permission of the Architect

NO. OF PRINT	DATE	ISSUED TO	REMARKS
REVISION	DATE	DESCRIPTION	BY

GENERAL NOTES:
1. ANY HABITABLE ROOM, TOILET, KITCHEN ETC. IF IT IS NOT NATURALLY VENTILATED WILL BE MECHANICALLY VENTILATED.
2. FIRE STAIRCASE IS OF PRESSURISED TYPE AS PER N.B.C.

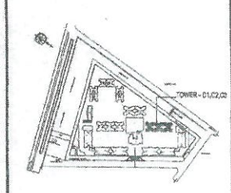

SUBMISSION DRAWING

CLIENT
IV COUNTY PVT. LTD.

PROJECT
Cleo County
PROPOSED GROUP HOUSING FOR IV COUNTY PVT. LTD. AT PLOT NO.-GH-05,SECTOR-121, NOIDA, U.P.

DATE	PROJECT INCHARGE	CHECKED BY
14.12.23	ANKIT MAURYA	RAKESH DA SHARMA
SCALE	DRAWN BY	APPROVED BY
1:100	SURESH SHARMA	VIMAL SHARMA

DRAWING TITLE
FRONT ELEVATION
TOWER - C1,C2,C3

OWNER SIGN. IV COUNTY PVT. LTD. ARCHITECT SIGN.
Authorised Signatory

TOWN PLANNER SIGN.

TOWN PLANNER

ARCHITECTS
Confluence
B-29, GF-2 Kalkaji, New Delhi-110019 Tel: +91-11-26218903 Fax: +91-11-26218785 info@inconfluence.com www.inconfluence.com Mandeep Kalra RC- 1981 / 2003
architecture urban design hospitality interiors

DRAWING NO. S-031
REVISION RD

Title drawing is available on www.ifba.inconfluence.com

Map for proposed Building is as per Bye Laws. Submitted for approval please.

Auth. Sign.

IV County Pvt. Ltd.
Auth. Sign.