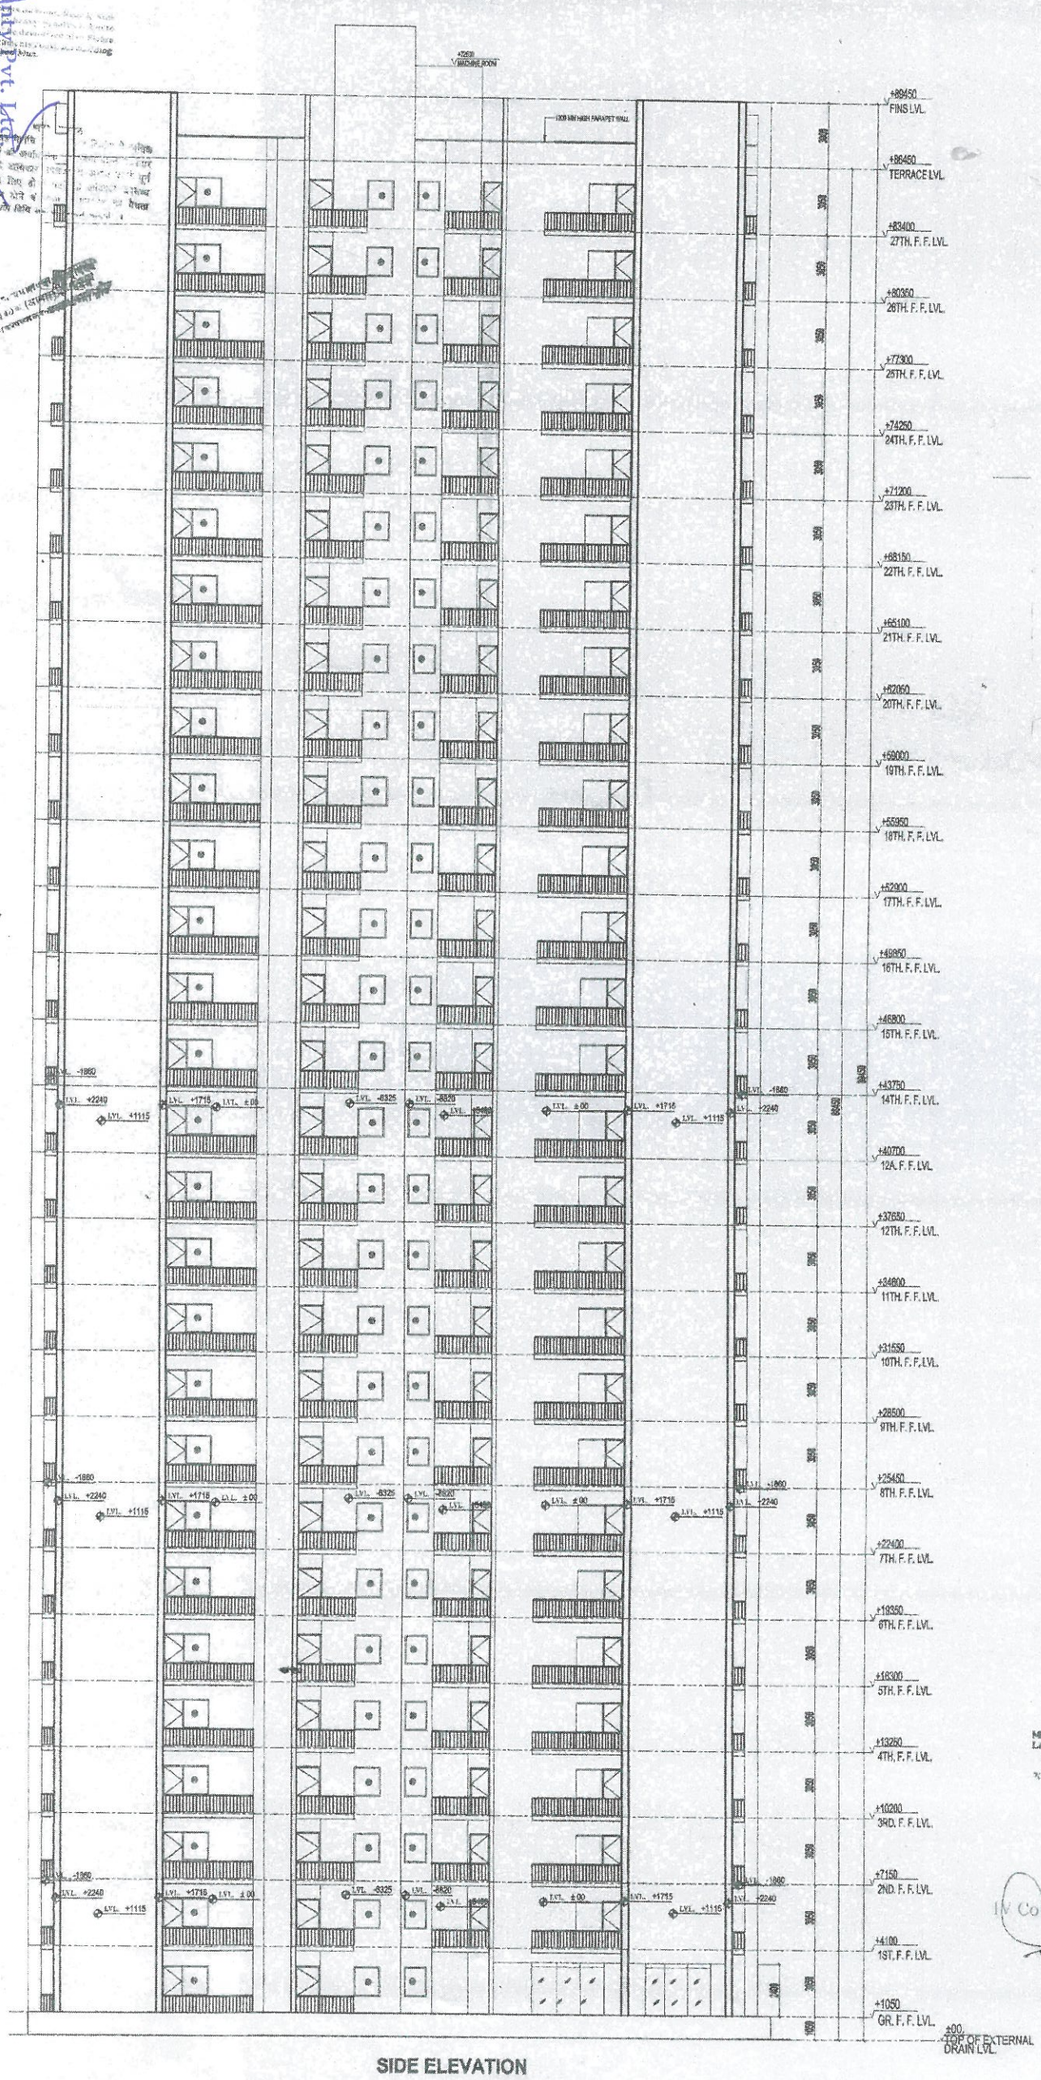

SIDE ELEVATION

This drawing is a "COPYRIGHT" contents of this drawing or part thereof may not be used or reproduced without the permission of the architect

NO. OF PRINT	DATE	ISSUED TO	REMARKS

REVISION	DATE	DESCRIPTION	BY

GENERAL NOTES:
1. ALL HABITABLE ROOM, TOILET, KITCHEN ETC., IF IT IS NOT NATURALLY VENTILATED SHALL BE MECHANICALLY VENTILATED.
2. FIRE STAIRCASE IS OF PRESSURISED TYPE AS PER N.B.C.

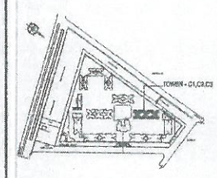

SUBMISSION DRAWING

CLIENT
V COUNTY PVT. LTD.

PROJECT
Cleo County
PROPOSED GROUP HOUSING FOR M/ COUNTY PVT. LTD. AT PLOT NO.-GH-08,SECTOR-121, NOIDA, U.P.

DATE	PROJECT MANAGER	CHECKED BY
14.01.2016	ABIT MAHETA	RAVINDRA SINGH
SCALE	DRAFT BY	APPROVED BY
1:100	SURYOM SHATRIA	VISHAL SHARMA

DRAWING TITLE
SIDE ELEVATION
TOWER - C1,C2,C3

OWNER SIGN. ARCHITECT SIGN.
V COUNTY PVT. LTD.
Authorised Signatory

TOWN PLANNER SIGN.

TOWN PLANNER

ARCHITECT
Confluence
Architecture | Urban Design | Hospitality | Interiors

DRAWING NO. S-032 REVISION R0

This drawing is available on www.live.in.confluence.com

Map for proposed building is as per Bye Laws. Submitted for approval please.

V County Pvt. Ltd.
Auth. Sign.

V County Pvt. Ltd.
Auth. Sign.