PRODUCED BY AN AUTODESK EDUCATIONAL PRODUCT

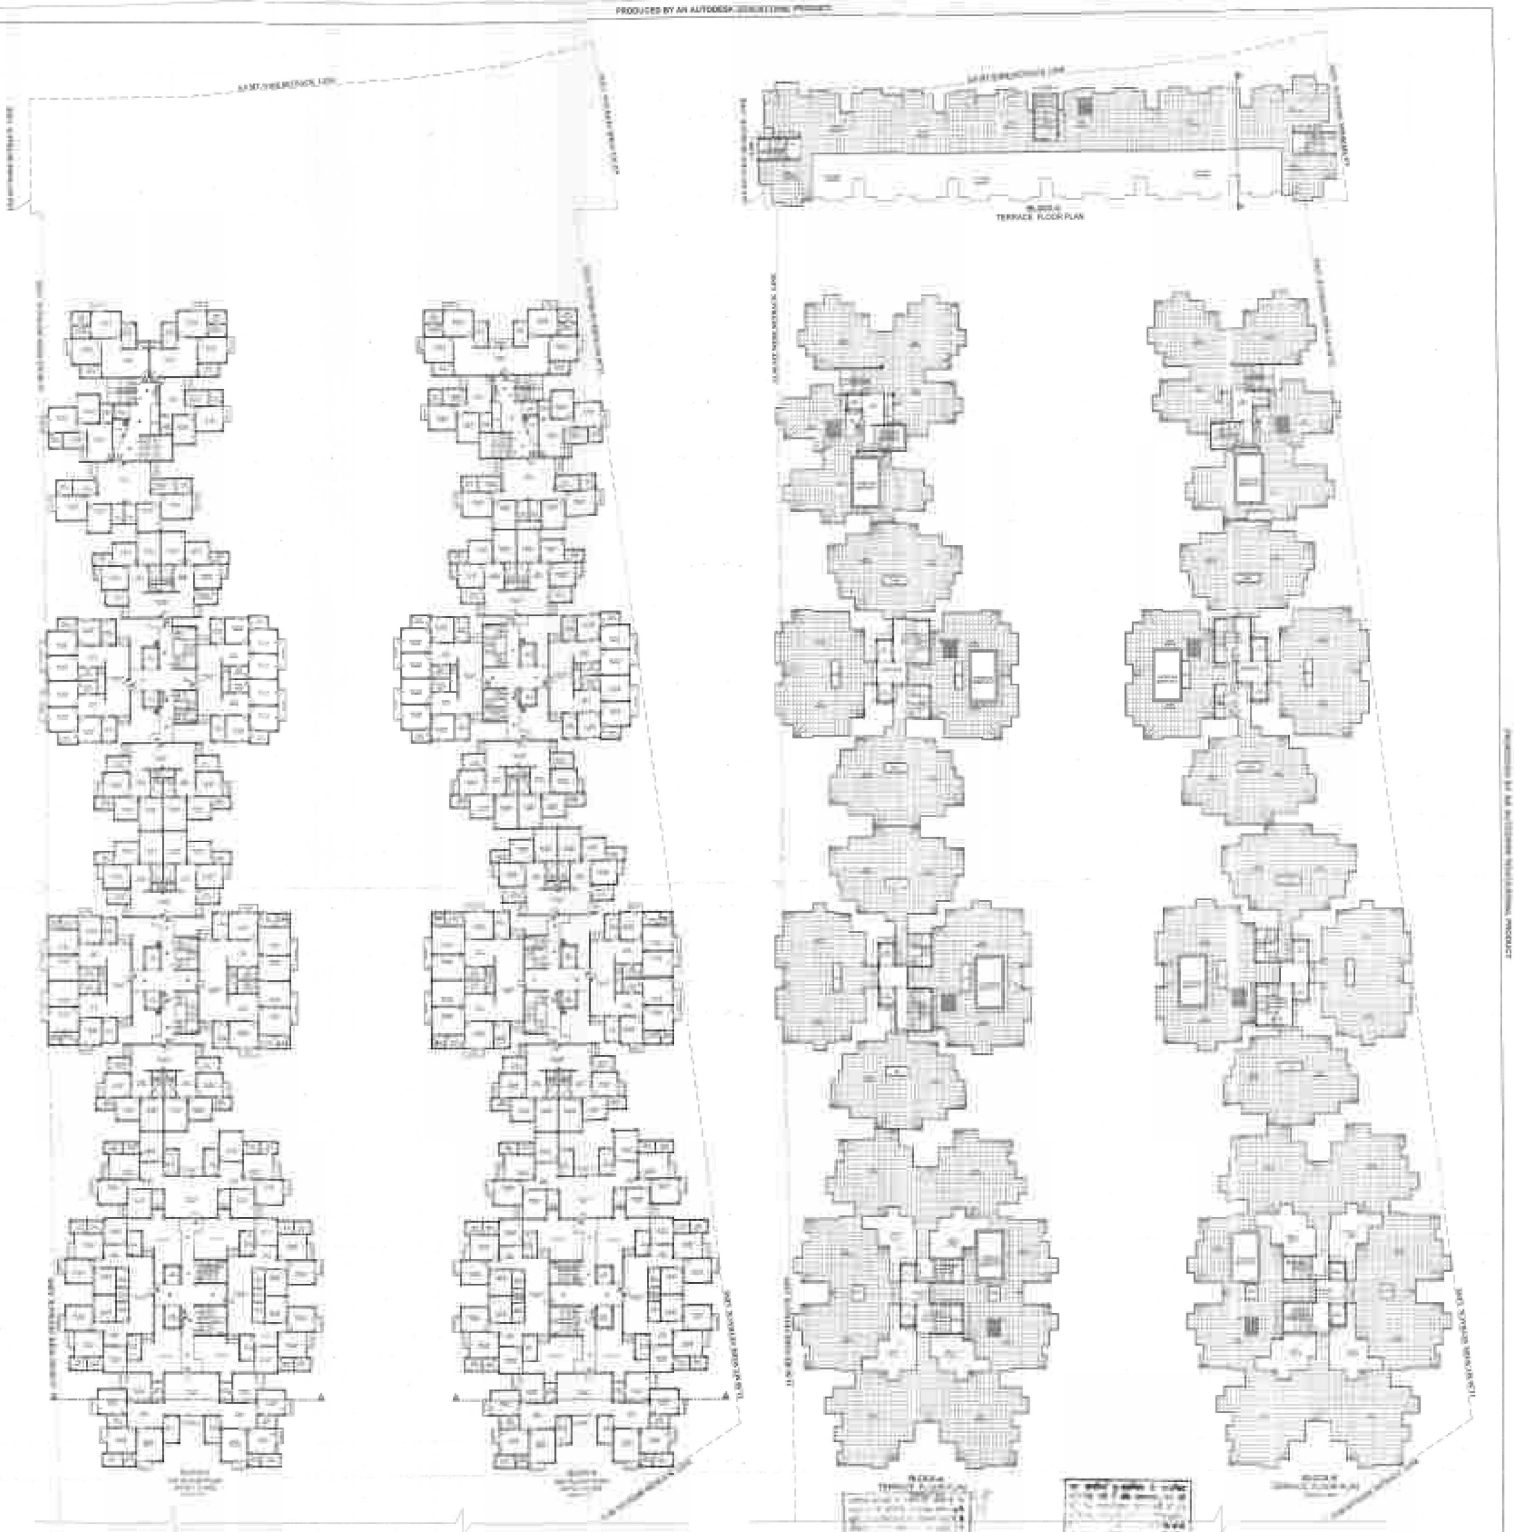

CERTIFICATE

1-CERTIFIED THAT THERE IS NO PROP. ON ROAD MAINTAINED BY ANY GOVT. DEPT. OR DEVELPMNT TOWLY ADMINT. WITH IN 30 METER FROM THE SITE IN QUESTION

2- PLAN HAS BEEN PREPARED AS PER BUILDING BYE LAWS 2008 & MASTER PLAN 2021.

DETAIL OF DOORS & WINDOWS

DOORS
1-A 1.06 X2.13
2-D1 0.90 X2.13
1-D2 0.76 X2.13

DOOR-WINDOW
1-DW1 1.20 X2.13+1.73
2-DW2 1.00 X2.13+1.73
3-DW3 1.20 X2.13+1.73

WINDOWS
2-W1 1.22 X1.73
3-W2 1.20 X1.14

VENTILATOR
1-V 0.60 X0.60

PROJECT:

PROPOSED RESIDENTIAL GROUP HOUSING ON ARAZI NO.-512, MAUZA- SOCHANA,PARGANA-DHUS, DISTT.CHANDAULI.

TERRACE FLOOR PLAN

SCALE: 1:200

DATE: 15/02/2013

DRAWN BY: sachin/kamal

AR. RAJEV BAJPAI
B.Arch. M.C.A.
CA/2000/31775
Skyline Plaza B-1, L.K.P.

SHEET NO.
4/8

PRODUCED BY AN AUTODESK EDUCATIONAL PRODUCT