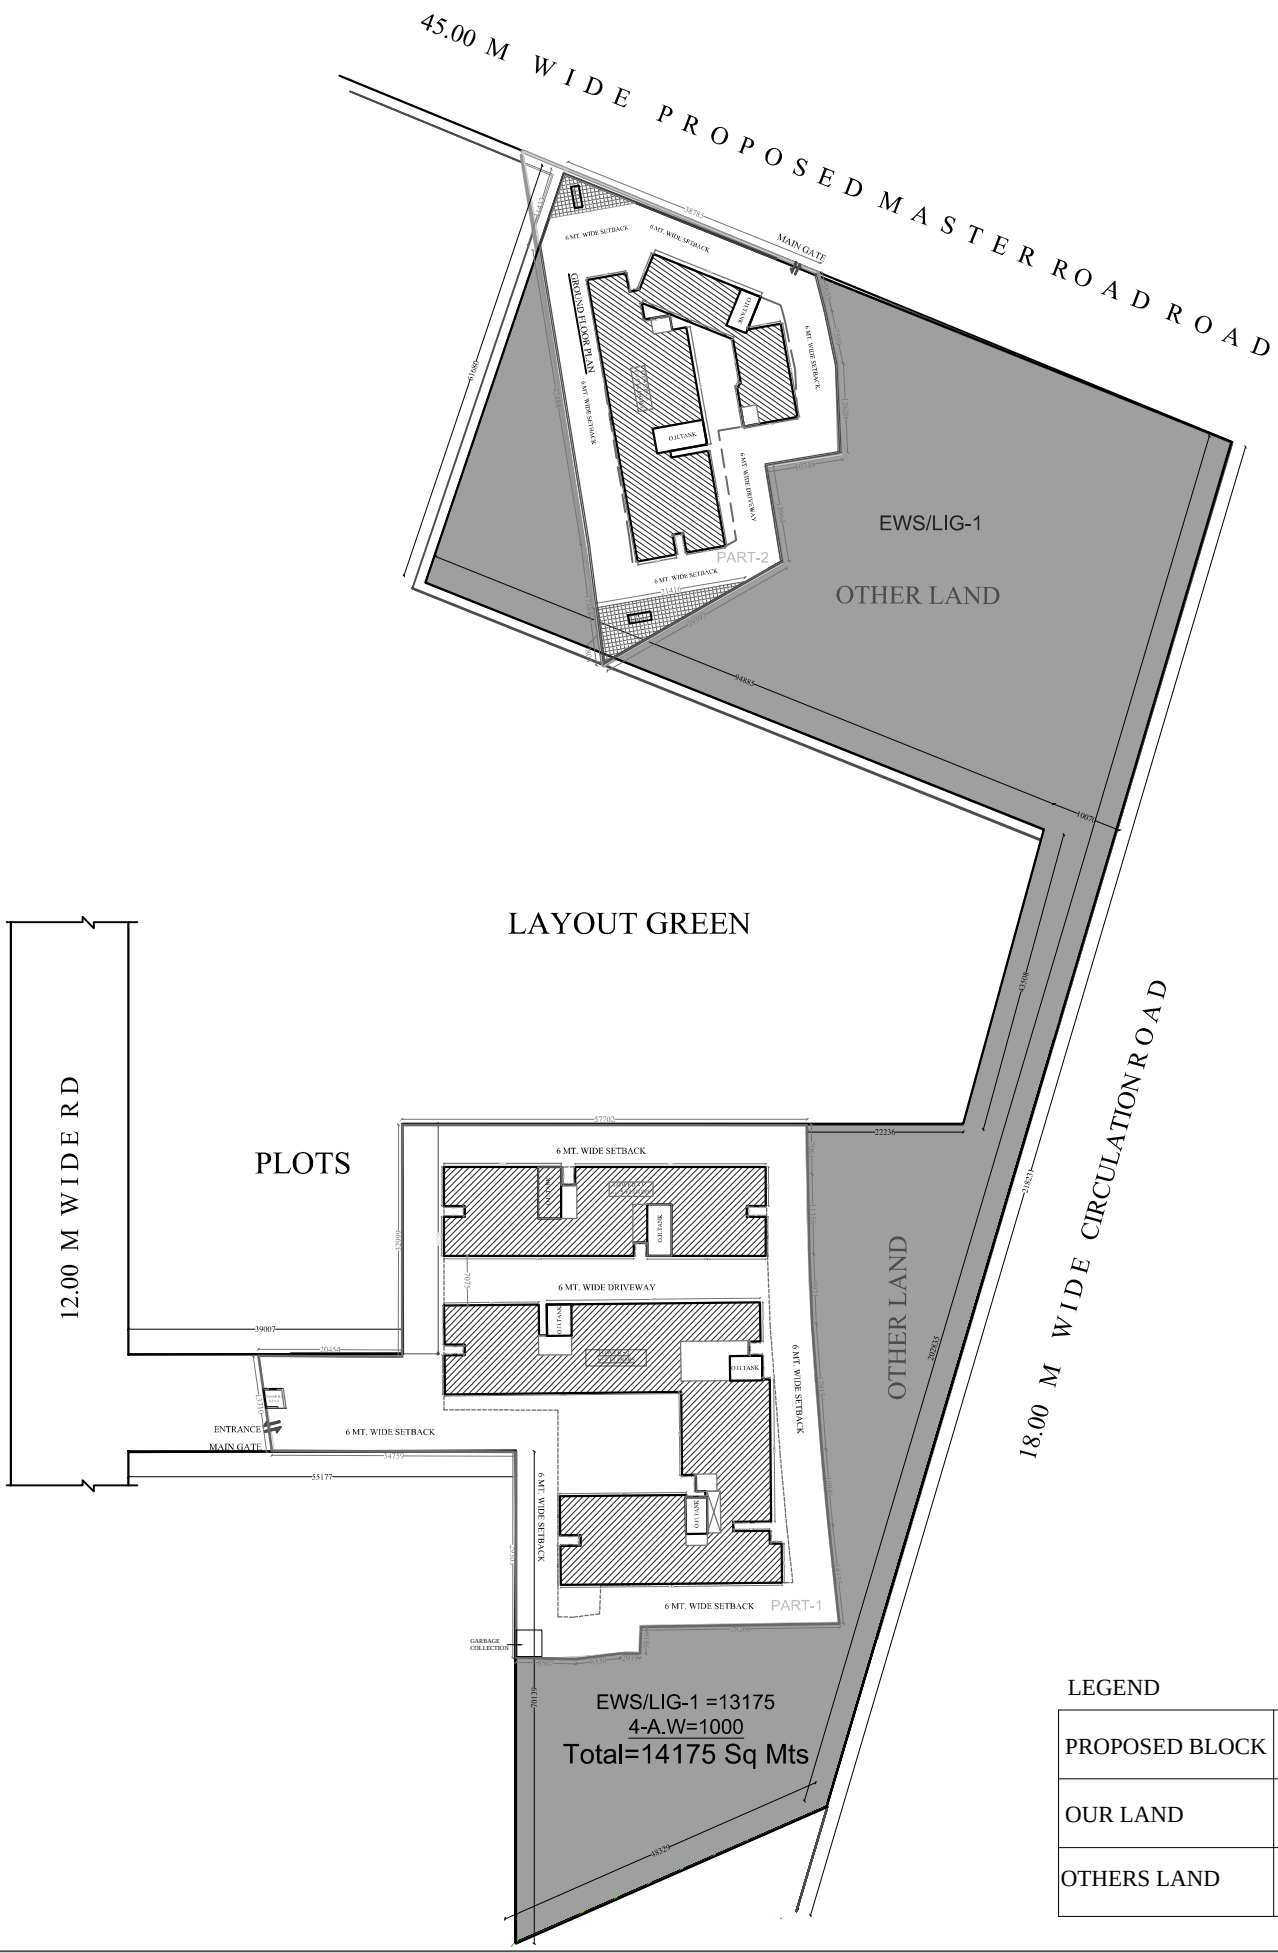

LEGEND

PROPOSED BLOCK		
OUR LAND	6096.41Sq.m	
OTHERS LAND	7078.59 Sqm	

PROJECT NAME :

E.W.S. / L.I.G. HOUSING

PROJECT :

PROPOSAL FOR EWS/LIG ON PART OF KHASRA NO. 231 , 232 & 233,229,230,235,236,237,238,239,270/3 OF INTEGRATED TOWNSHIP (GOLF LINKS) AT VILLAGE MEHRAULI , NH - 24, DIST. GHAZIABAD (U.P)

KHASRA UNDER POSSESSION 231,232,233,238

OWNERS:

M/S LANDCRAFT DEVELOPERS (P) LTD
C-22, R.D.C. RAJNAGAR. GHAZIABAD

DIRECTOR :

AUTHORISED SIGNATORY (OWNER)

AUTHORISED SIGNATORY (ARCHITECT)

CONSULTANT

SHILP KRITI ARCHITECTS

AR.SHILPA AGRAWAL
CA/97/21784
B.ARCH.(HONS.) GOLD MEDALIST
(I.I.T.ROORKEE)
GC-34,THIRD FLOOR ,
ADITYA GOLD CREST MALL
VAIBHAV KHAND, INDIRAPURAM,
GHAZIABAD.

PH: 9818443042

DRG. DEALT:- MUKESH

ALL DIM ARE IN MM
SCALE 1 : 250

DRAWING NAME

SITE PLAN

A R C H I T E C T U R A L DWG

DATE 22-07-2013

DWG. NO SKA/SUB/GZB/2013/GL/001