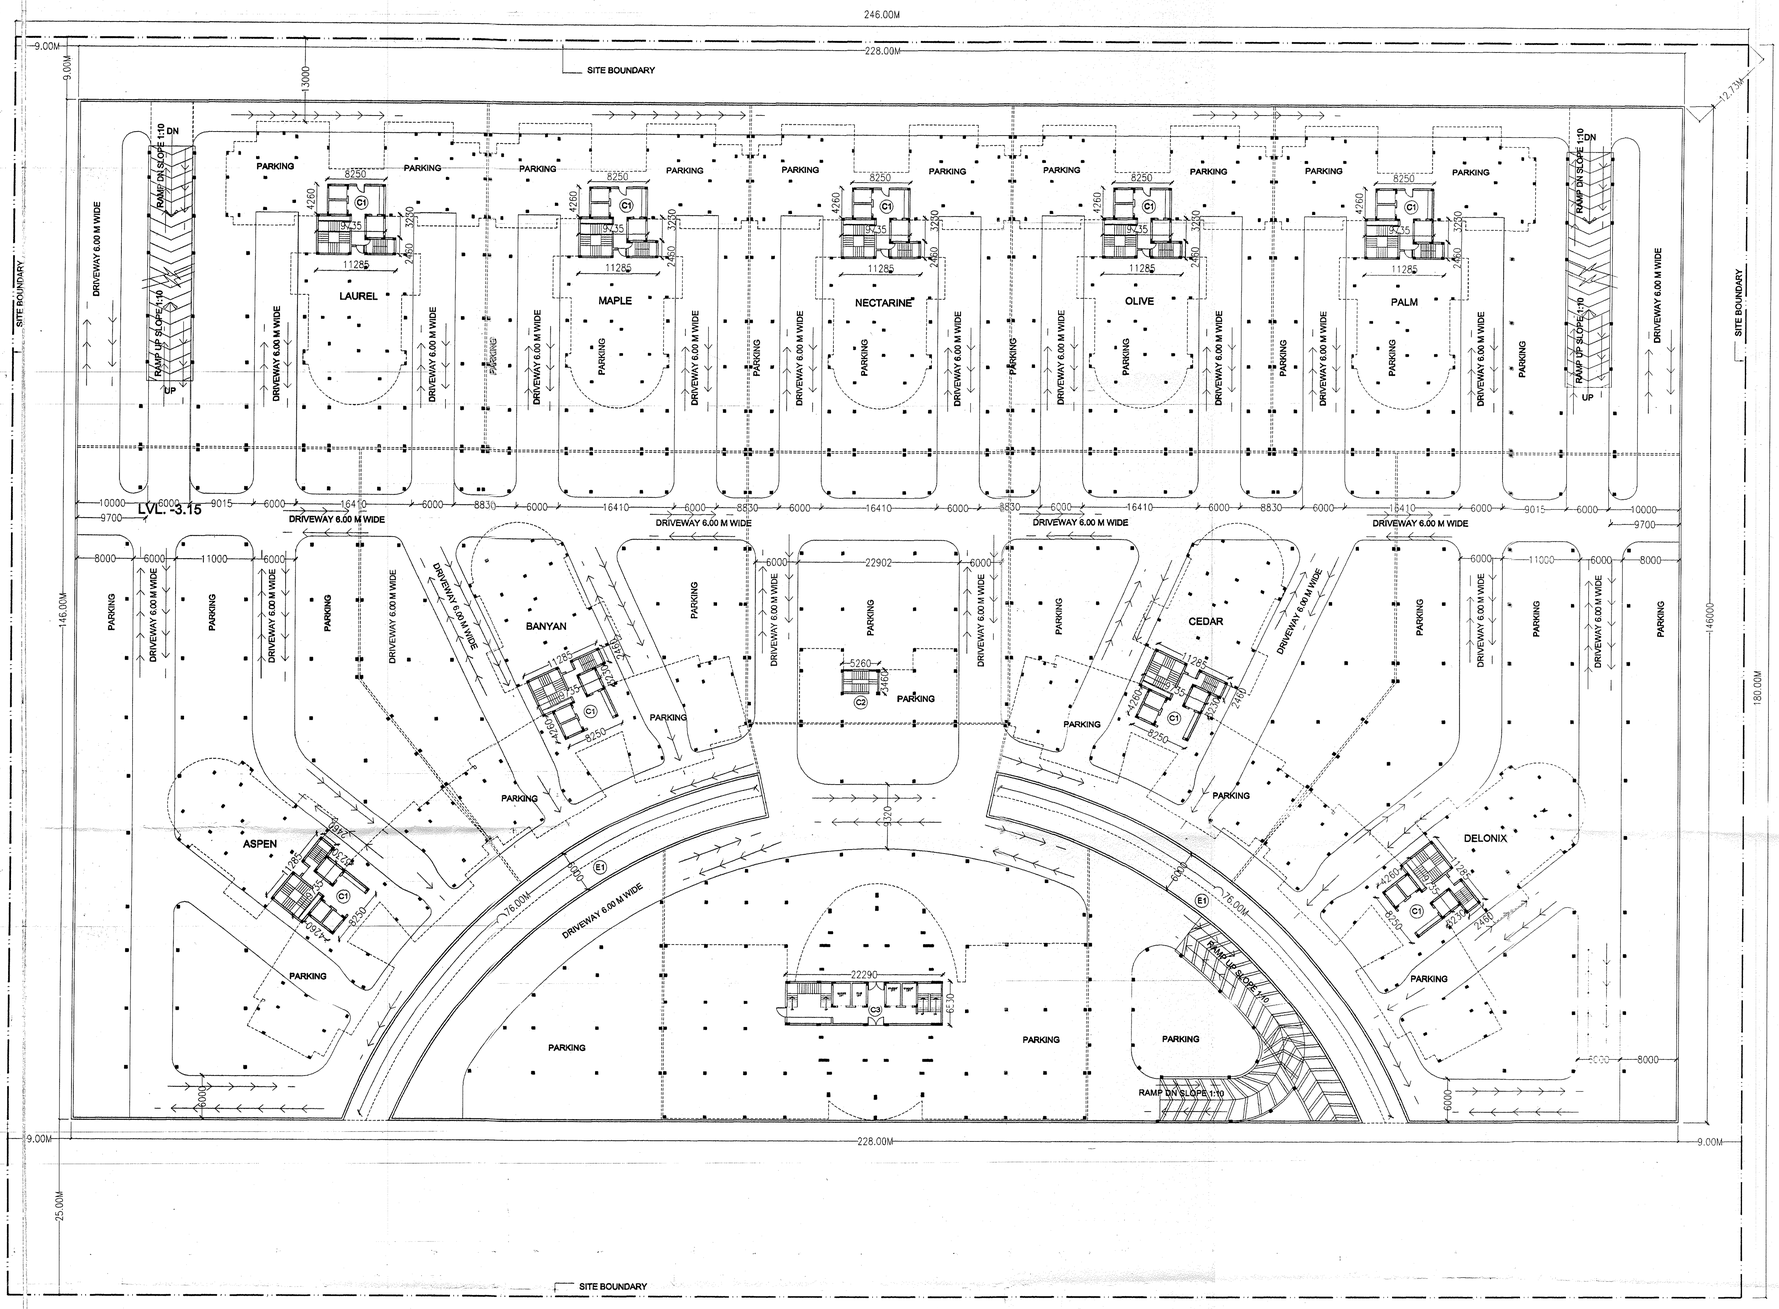

DEDUCTIONS=E1X2=76.0X6.0X2=912.00 SQM

AREA OF UPPER BASEMENT=228.00X146.00-912.00=32376.00 SQM

AREA UNDER

CORES	L1	B	SUB TOTAL	NOS.	TOTAL	
C1	8.25	4.26	35.145			SQM
	9.735	3.23	31.444			SQM
	11.285	2.46	27.761			SQM
		TOTAL	94.350	9	849.15135	SQM
C2	5.26	3.46	18.200		18.200	SQM
C3	22.29	6.53	145.554		145.554	SQM
		TOTAL	1012.905		1012.905	SQM

NET AREA FOR PARKING = 32376.00-1012.905=31363.095

NOS. OF ECS @ 30 SQM PER ECS 1045.437 ECS

AREA OF LOWER BASEMENT=228.00X146.00-912.00=32376.00 SQM

NET AREA FOR PARKING = 32217.00-1012.905=31204.095

NOS. OF ECS @ 30 SQM PER ECS 1045.437 ECS

TOTAL 2090.873 ECS

OR SAY 2091 ECS

Map of proposed Building is as per Bye Laws

12-10-11

SUBMISSION DRAWING

NOTES.
1. ALL DIMS. ARE IN MM.
2. ONLY WRITTEN DIMS. ARE TO BE FOLLOWED.
3. DIMS. ARE NOT TO BE SCALED.

PROJECT

PROPOSED GROUP HOUSING APARTMENTS " PARX LAUREATE" PLOT NO. GH-01,02,03, SEC.-108, NOIDA. BELONGING TO M/S LAUREATE BUILDWELL PVT. LTD.

DRAWING TITLE

UPPER BASEMENT PLAN & AREA STATEMENT

SCALE		DRG. NO.
1:400		03
DATE : 04-10-2011		

APPLICANT **ARCHITECT**

ARCHITECTS

COSMIC ARCHITECTS PVT. LTD.

77, GULMOHAR COMMERCIAL COMPLEX
SECTOR -15 , NOIDA
PH. 2513935 ; 2513958