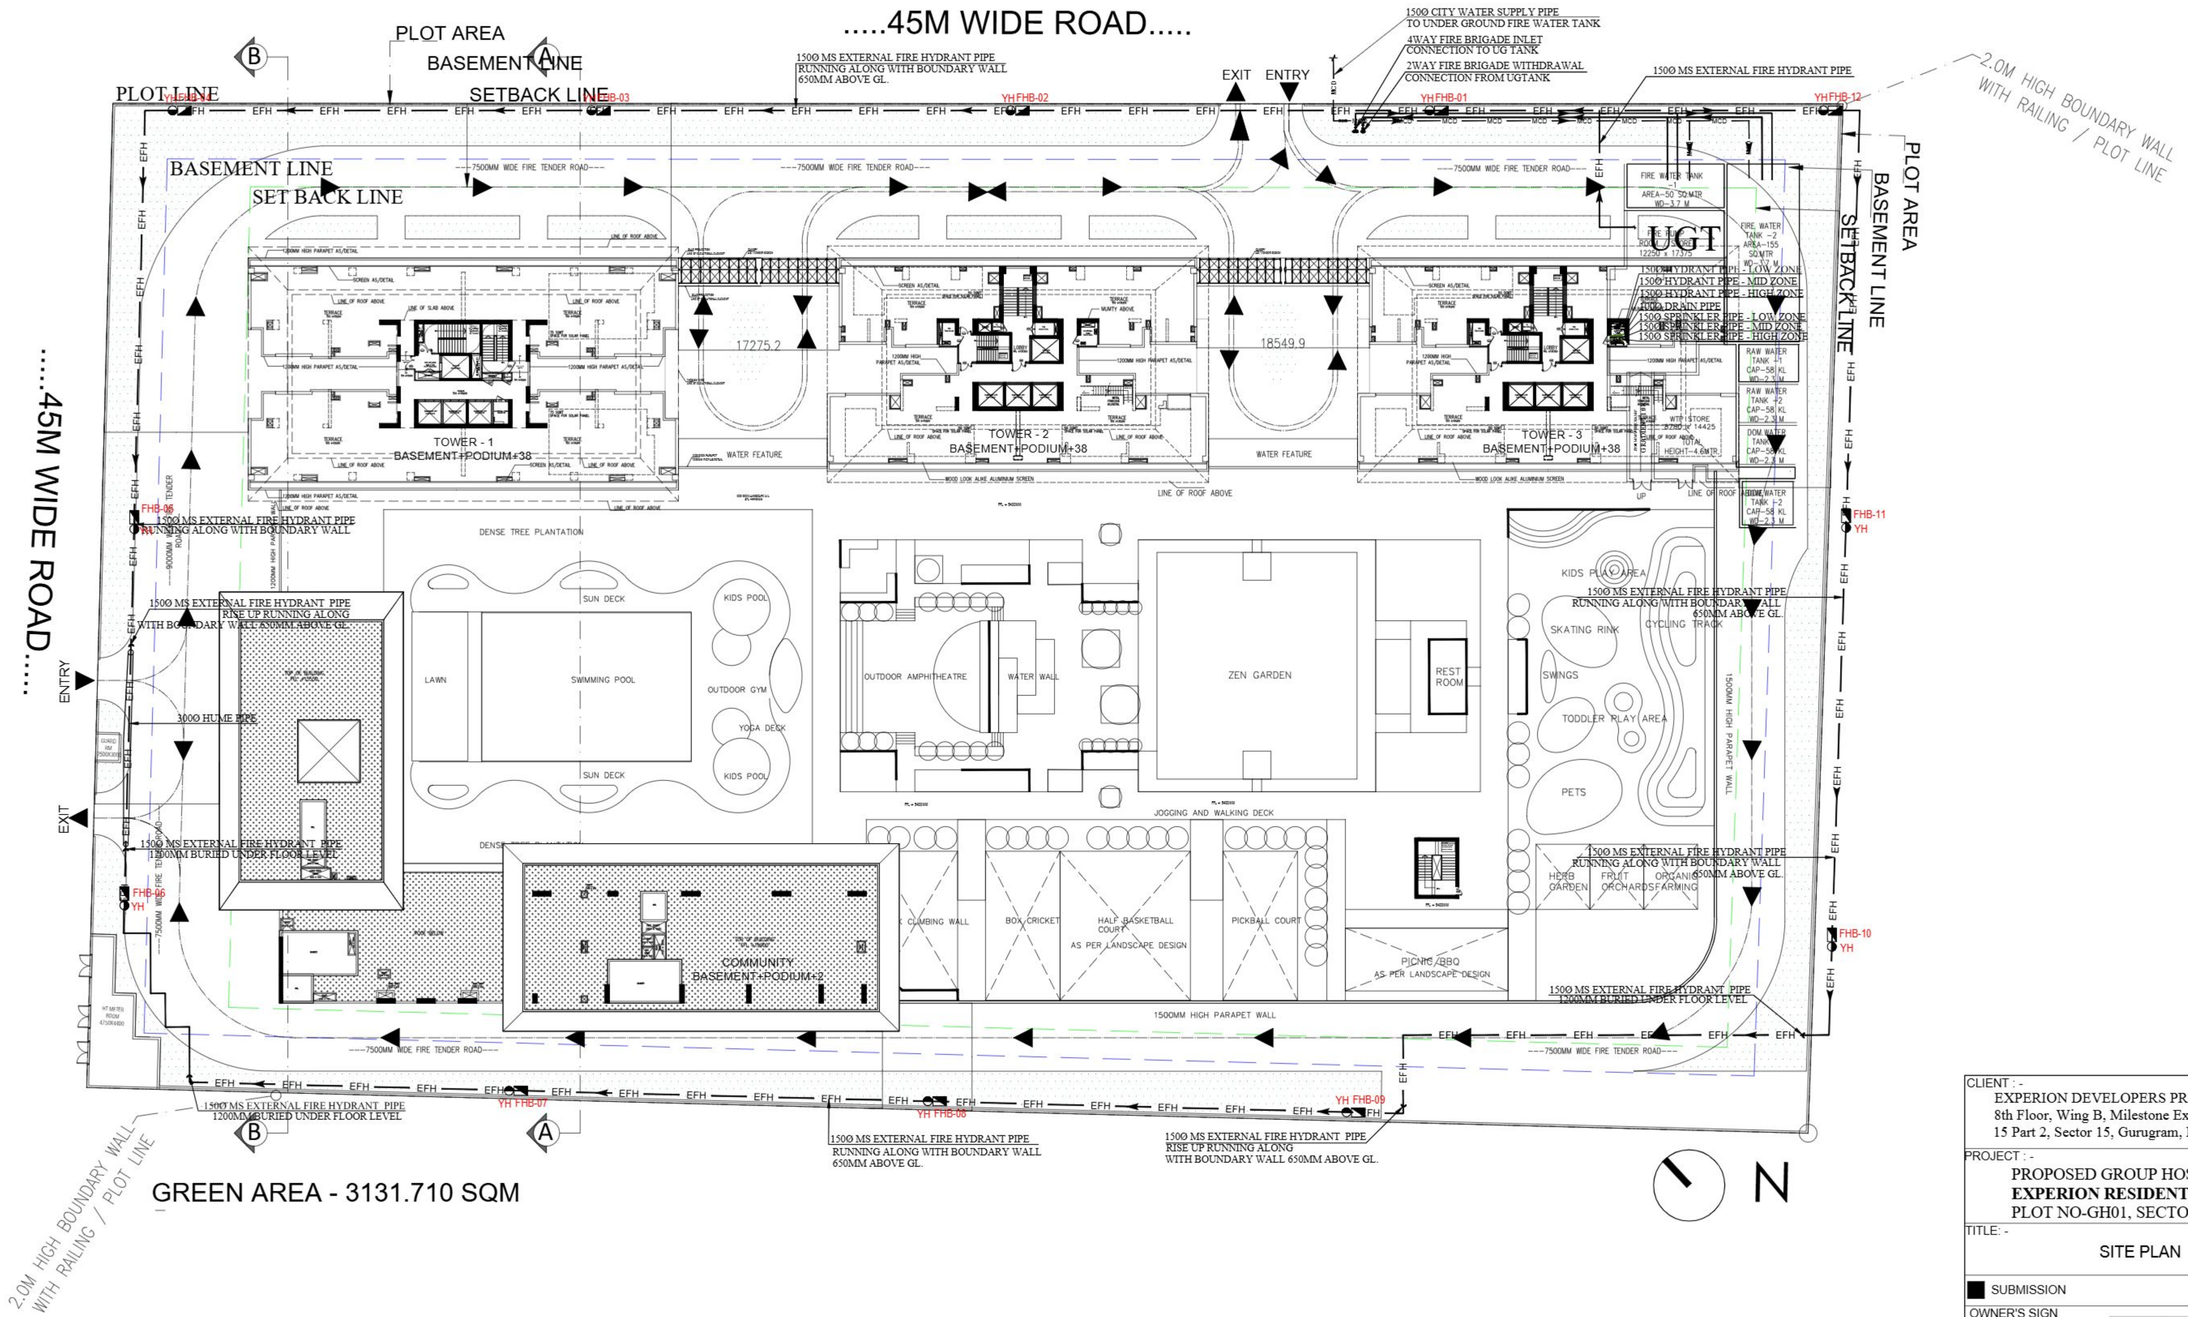

CLIENT : -
EXPERION DEVELOPERS PRIVATE LIMITED
8th Floor, Wing B, Milestone Experion Centre, Sector 15 Part 2, Sector 15, Gurugram, Haryana 122001

PROJECT : -
PROPOSED GROUP HOSING PROJECT
EXPERION RESIDENTIAL
PLOT NO-GH01, SECTOR 151 NOIDA

TITLE: -
SITE PLAN

SUBMISSION

OWNER'S SIGN
For Experion Developers Private Limited
Authorised Signatory

ARCHITECT SIGN
ANUJ GOSWAMI
CA/2011/51663
Mobile 9311066011

DRG. NO. :- SD-04