INDEX

Sl.No.	PARTICULARS	SYMBOL
1.	Trunk Drain	
2.	CK Tyke Drain	
3.	C_1 Tyke Drain	
4.	C_2 Tyke Drain	
5.	C_4 Tyke Drain	
6.	Culvert	
7.	Formschool PLOT-1 Approx. area 10014 M²	4/CC-1 000.00
8.	F.S.L / I.L.	000.00 / 000.00

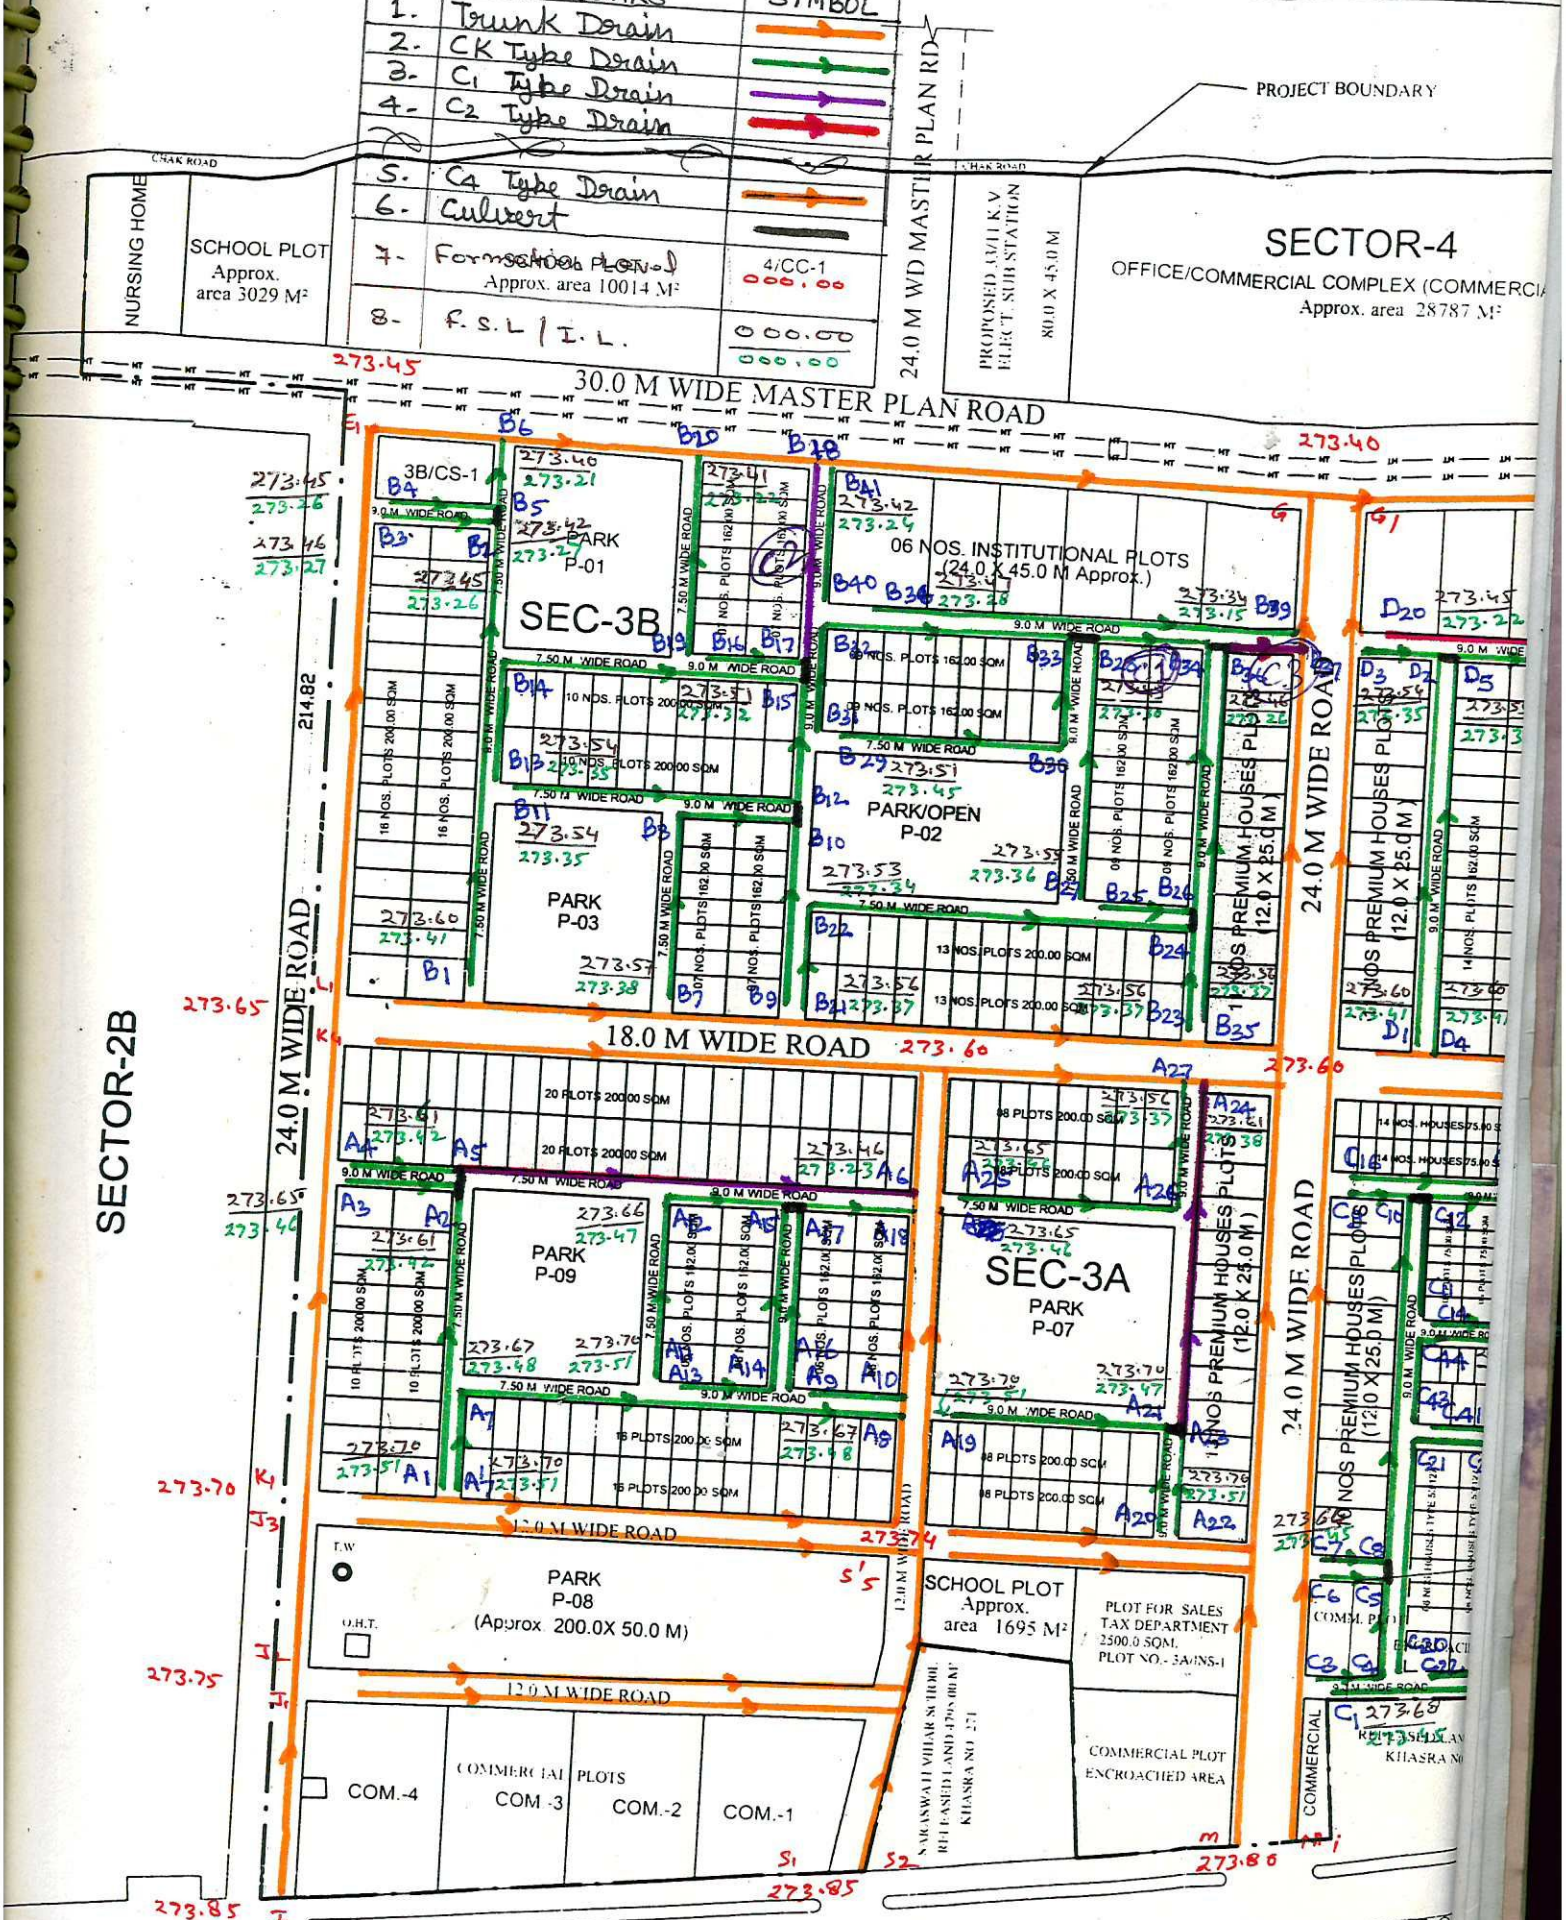

Approved by

J.E.

Assistant Engineer
Construction Division-32

FOR
Executive En
Construction Di