(52)

NUMBERING PATTERN

...ORDS FROM EXTREME TOP LEFT CORNER UNIT,

...OR No., A- BLOCK No., A- FLOOR No., a- Unit No.

EXAMPLES :

...ector no.B1 is Block no (Such as ...,B4.....) f is floor no.(Such as 01,02,03,04...) ...a is unit no.

...BLOCK NO.-13 SHALL BE NUMBERED AS 12A.
...: 7/B-F12A 01

...ector no.B12A is Block no., 1 is floor no. ...a is unit no.

...OX NUMBERING PATTERN
(LINE SKETCH)

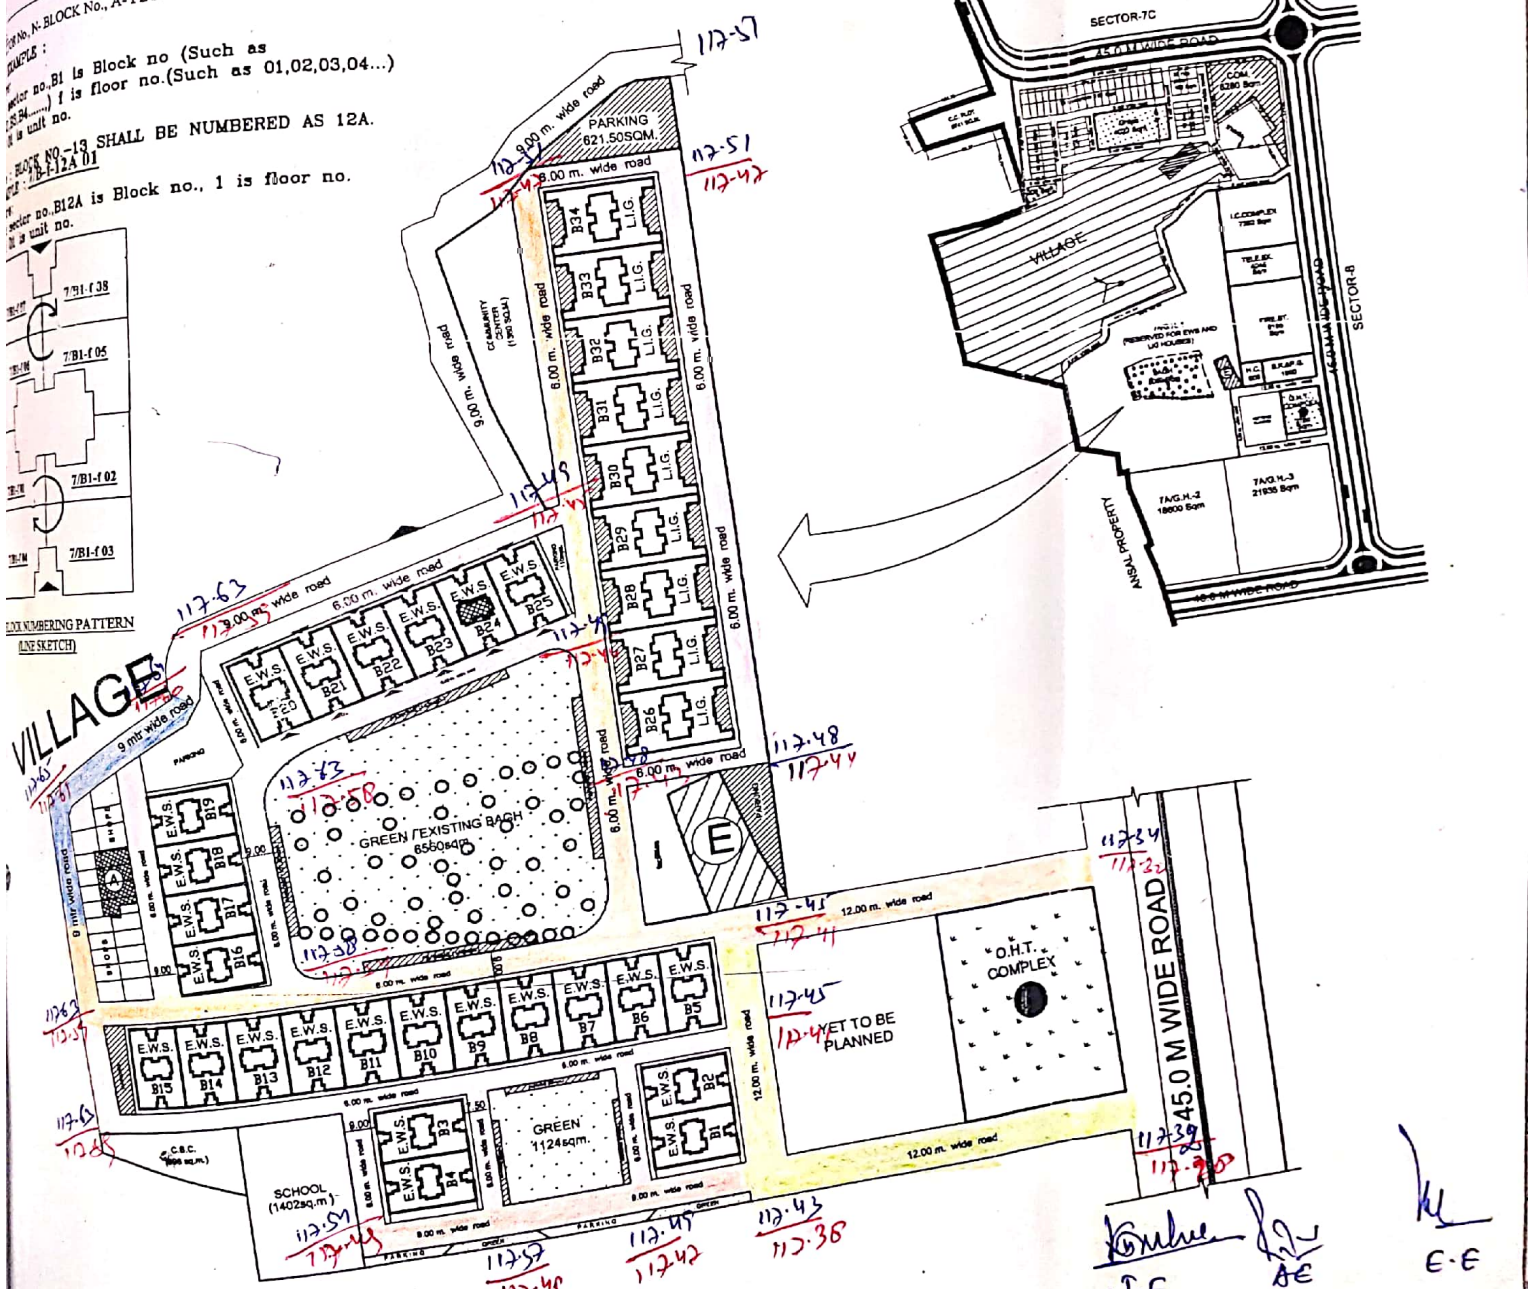

J-E AE E-E

UPAVP
ARCHITECTURE AND PLANNING UNIT-5
NEHRU COMPLEX, INDIRA NAGAR
LUCKNOW

DRG. NO. UPHDB/UNIT-5/LKO./SEC-7A/GH.EWS&LIG/AU-V-/C-AP/215/2015 18-1-2016

FILE. NO. APD/UNIT-5/AU-V-/SEC-7A/09

1. THIS NUMBERING PATTERN HAS BEEN FINALISED ON THE BASIS OF EXE. ENGINEER CONSTRUCTION DIVISION-15 LUCKNOW, VIDE HIS LETTER NO -[illegible]-11-44 DATED 26.10.2015

पूर्व में निर्गत सड़क (निर्माण सेक्टर-7 हेतु)
पूर्व में स्वीकृत सड़क 24.19 मीटर
A.A. order No 554/SE(P)/CD-15/A-139 dt-10-2-15
प्रस्तावित 6.00 मीटर सड़क
प्रस्तावित 9.00 मीटर सड़क
प्रस्तावित 12.00 मीटर सड़क

निगम हेतु प्रमाणित
सतुबिद नियोजक (एक इकाई)

ARCHITECT AND PLANNING UNIT-5
U.P.AVAS EVAM VIKAS PARISHAD LUCKNOW

NUMBERING PATTERN OF L.I.G. AND E.W.S. (G+3) TYPE FLATS AT SECTOR-7A, AVADH VIHAR YOJNA, LUCKNOW

DATE: 14.01.2016

SCALE: N.T.S.

KAMAL SHARMA
DY. MANAGER (T.S.)

MUKESH KUMAR RUSELA
ASSTT. ARCH. PLANNER

A. D. ARYA
ARCHITECT PLANNER

CHIEF ARCHITECT PLANNER

Scanned with CamScanner