PRODUCED BY AN AUTODESK EDUCATIONAL PRODUCT

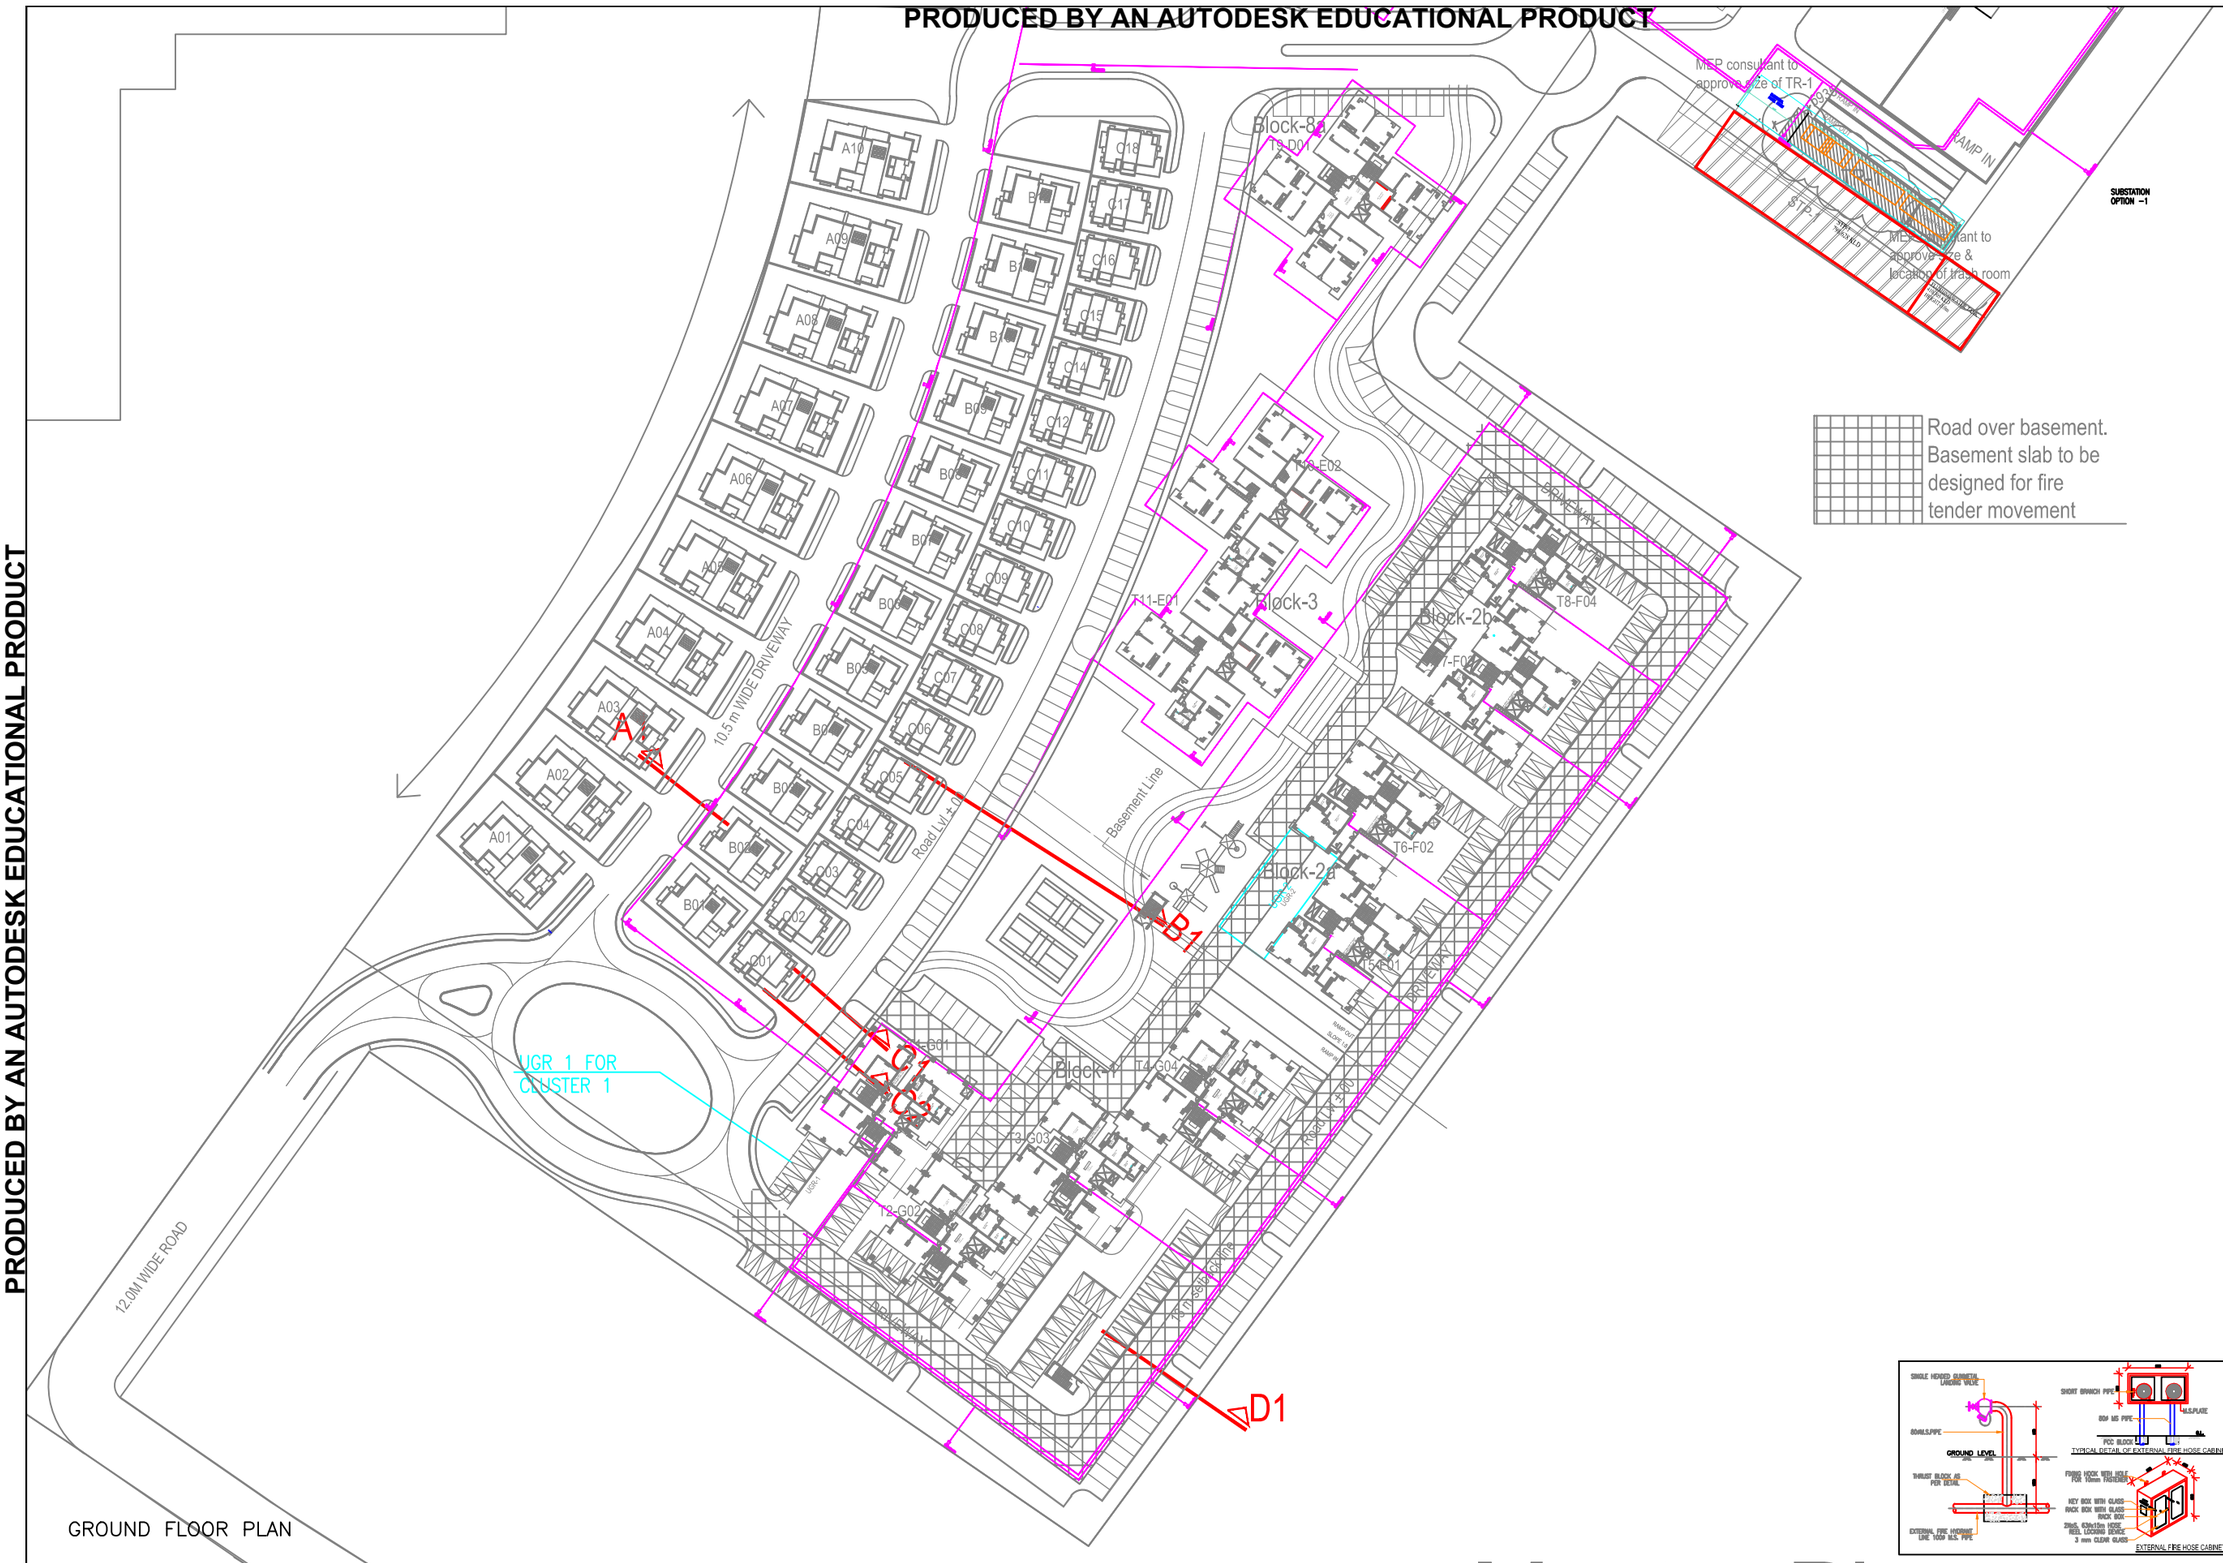

GROUND FLOOR PLAN

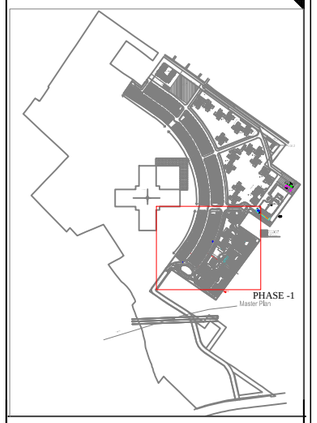

KEYPLAN

LEGEND

1.Ø150 MM HYDRANT MAIN HEADER	
2.Ø65 MM COURTYARD HYDRANT	
3.HOSE BOX	

EXTERNAL HYDRANT LAYOUT

NOTES

1923-Sri Radha Vrindavan Chandra Mandir,Krishna Lila Theme Park & Group Housing

REV.	DATE	PARTICULARS	DESIGNED	CHECKED
R2	07.12.15	REVISED AS PER NEW ARCH PLAN	PRATIBHA M.	NISHANT C.
R1	23.02.15	REVISED AS PER ARCH LAYOUT	RAJENDRA N.	RAJENDRA N.
R0	10.10.13	FIRST TIME ISSUED	RAJENDRA N.	RAJENDRA N.

OWNER: SWIPL

ARCHITECT: RAJEEV AGARWAL

SCALE	NTS	REVISION	R2
STATUS	WORKING DRAWING		
TITLE	EXTERNAL HYDRANT LAYOUT (PHASE-1)		
DRAWING NO.	1976/P/W/HYDL/302		
DATE 23.02.2015			
DRAWN BY DIPAK			
DESIGNED BY RAJENDRA N.			
CHECKED BY NISHANT S.			
APPROVED BY ANAND J.			

s n joshi consultants pvt. ltd
cts- 1869 f p no. 47/12(a)
narveer tanajiwadi, shivajinagar,
pune - 411005
email:punedesign@snjoshiconsultants.com
☎ :- 020 65291257/58/59

PRODUCED BY AN AUTODESK EDUCATIONAL PRODUCT
PRODUCED BY AN AUTODESK EDUCATIONAL PRODUCT
PRODUCED BY AN AUTODESK EDUCATIONAL PRODUCT