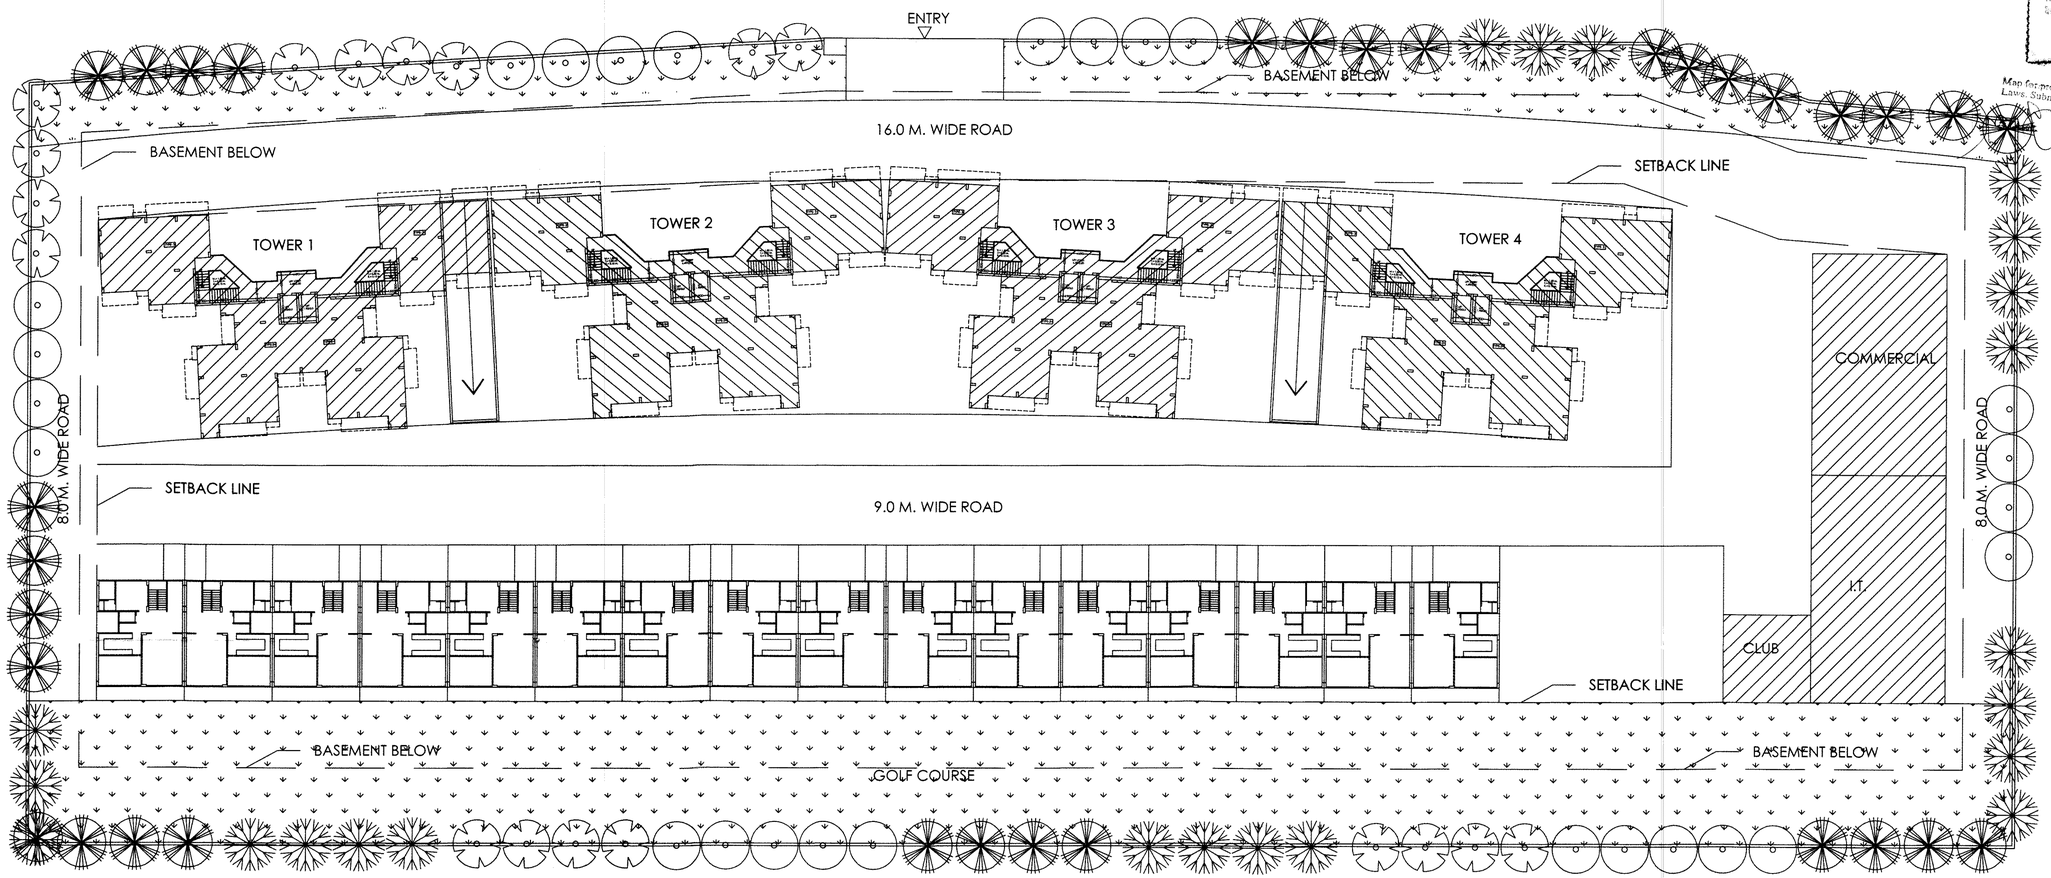

LANDSCAPING CALCULATIONS:-

OPEN AREA=(PLOT AREA - GROUND COVG.)

= 20233.10 -(4793.352) = 15439.748 SQ.M.

GREEN AREA REQUIRED = 15439.748 / 2 = 7719.874 SQ.M.

LANDSCAPED AREA PROVIDED

= PLOT AREA - (GROUND COVG.+ROAD AREA)

= 20233.10 - (4793.352+3976.956) = **11462.792 SQ.M.**

NUMBERS OF TREE REQUIRED:-

PERMISSIBILE NO. OF TREES = OPEN AREA / 100 TREE PER 100 SQ.M.

= 15439.748/100 = 154.39 TREES

= PROPOSED TREES = 200 EVERGREEN TREES (GULMOHAR & NEEM)

PROJECT:-	SIGNING AUTHORITY	ARCHITECT'S SIGN	SUBMISSION DRAWING		
GROUP HOUSING FOR **M/S CONSORTIUM INFRASTRUCTURE PVT.LTD.** **PLOT NO- SC-01/02** AT SECTOR-150, NOIDA	For Consortium Infrastructure Pvt. Ltd. Authorised Signatory	P. N. ANDLEY B. ARCH A.I.I.A. ARCHITECT C.A./90/24066	DRG. TITLE:- LANDSCAPE PLAN		ARCHITECTS:- P. N. ANDLEY B.ARCH. A.I.I.A. ANDLEYS ASSOCIATES PVT. LTD. ARCHITECTS ENGINEERS PLANNERS 39 HOUSING SOCIETY N.D.S.E.-I NEW DELHI - 110049
			SCALE:-	DRG. NO.: 03	
			DLT.BY.:-	DATE:-29/08/2013	