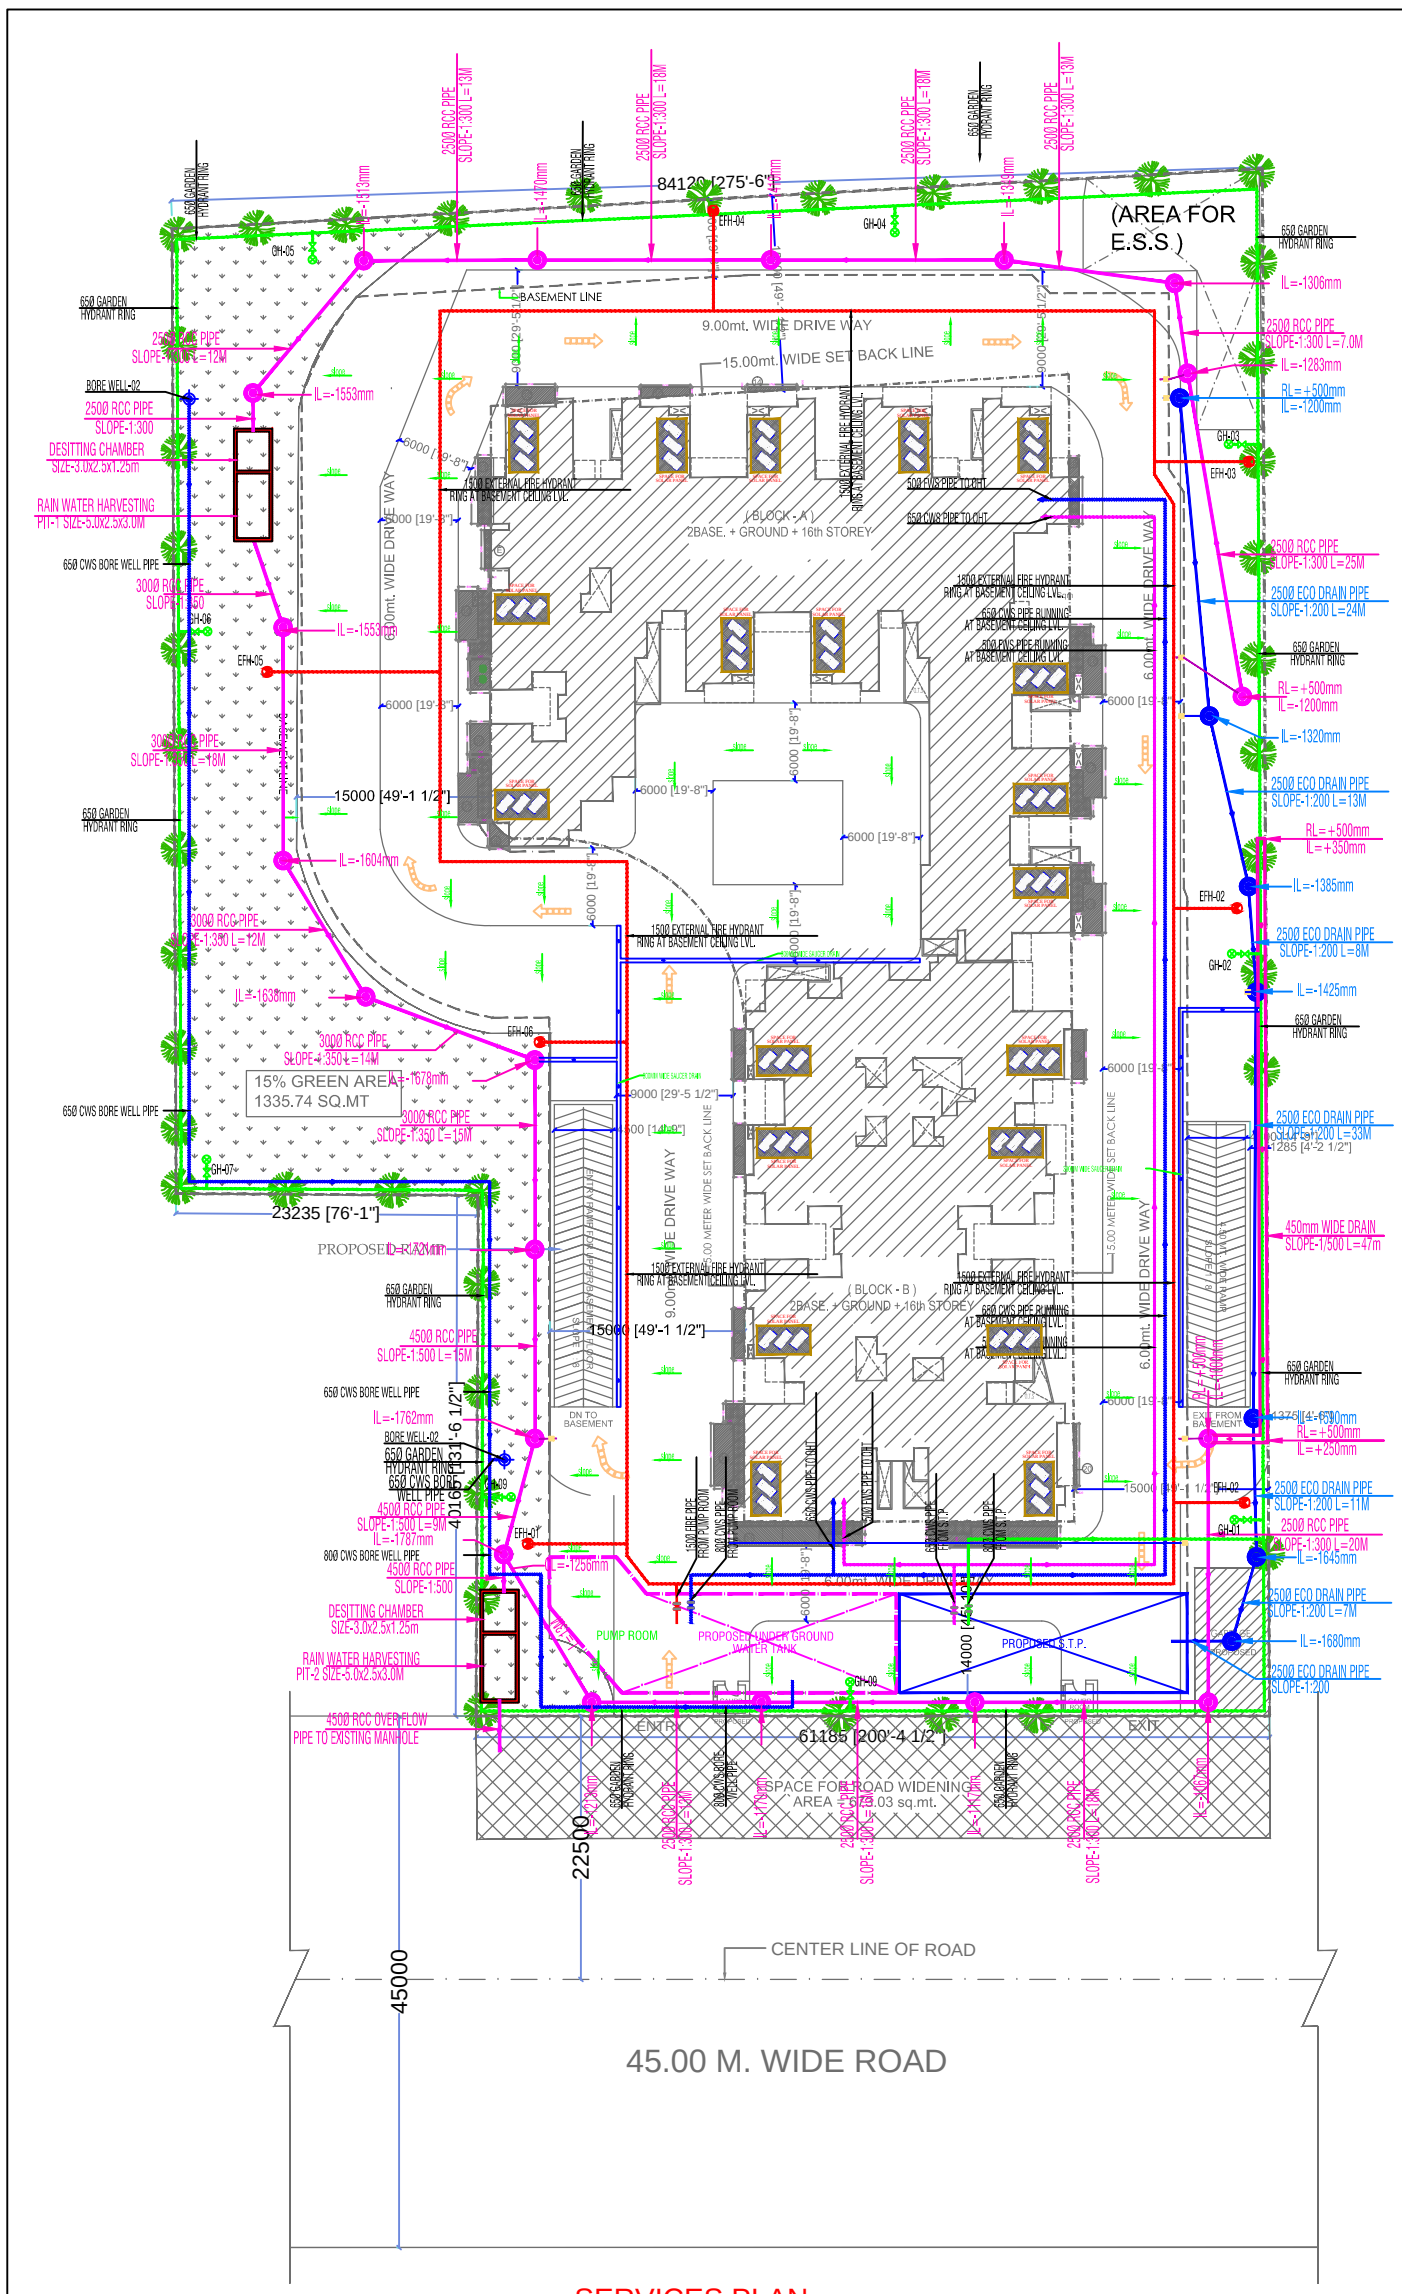

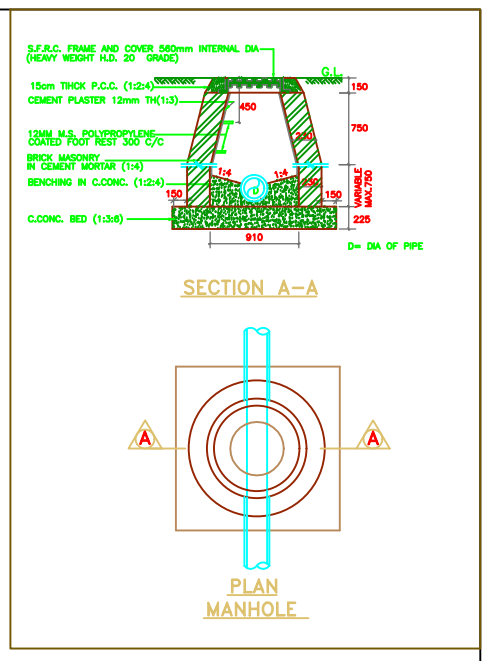

PLUMBING LEGEND:-

	RAIN WATER HARVESTING
	SPACE FOR SOLAR PANEL

L E G E N D

SYMBOL	DESCRIPTION
	EXTERNAL SEWER LINE
	EXTERNAL STORM LINE
	COLD WATER SUPPLY LINE
	FLUSHING WATER SUPPLY LINE
	EXTERNAL FIRE HYDRANT RING
	GARDEN HYDRANT RING
EFH	EXTERNAL FIRE HYDRANT(80Ø TO EFH)
GH	GARDEN HYDRANT (25Ø TO GH)
MH	EXTERNAL SEWER LINE MANHOLE
SMH	EXTERNAL STORM LINE MANHOLE

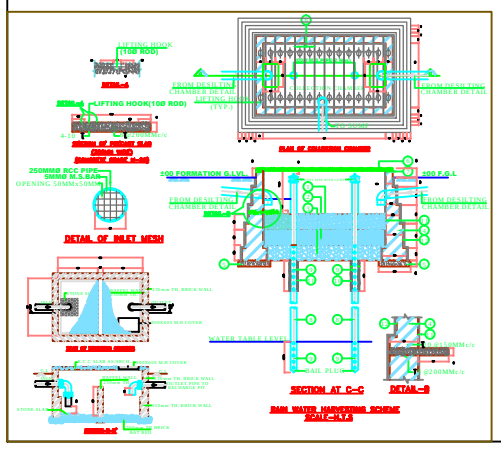

SERVICES PLAN

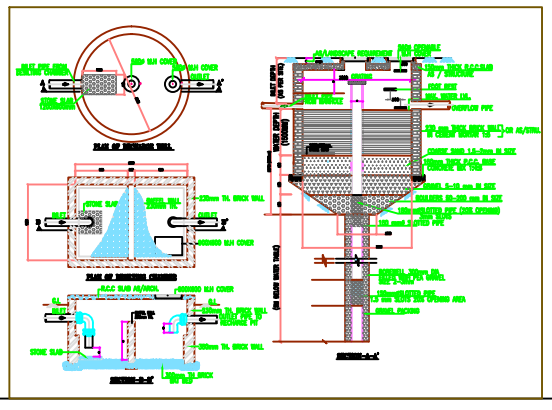

PROJECT:
DRAWING FOR THE GROUP HOUSING PROJECT "PLATINUM -321"
AT KHASRA no. - 897 NOOR NAGAR GHAZIABAD (U.P.)

OWNER:
M/S M.R. D.D. DEVELOPERS
THROUGH Mr. MAYANK TALAN

OWNER SIGN: | ARCHITECT SIGN:

DRAWING TITLE
SERVICES PLAN
(SEWER , DRAINAGE , WATER HARVESTING , SOLAR , FIRE FIGHTING , WATER SUPPLY)

Design Studio
ANUJ AGARWAL ARCHITECTS
OFFICE:- A-244 KAUSHAMBI GHAZIABAD (U.P.)
Ph:-0120 - 6454182 , 4165716, TEL. FAX - 2773592
e-mail : arch.anujagarwal@gmail.com

SCALE	DEALT BY	CHECKED BY	DATE	DRG. No.
NTS				DG-02