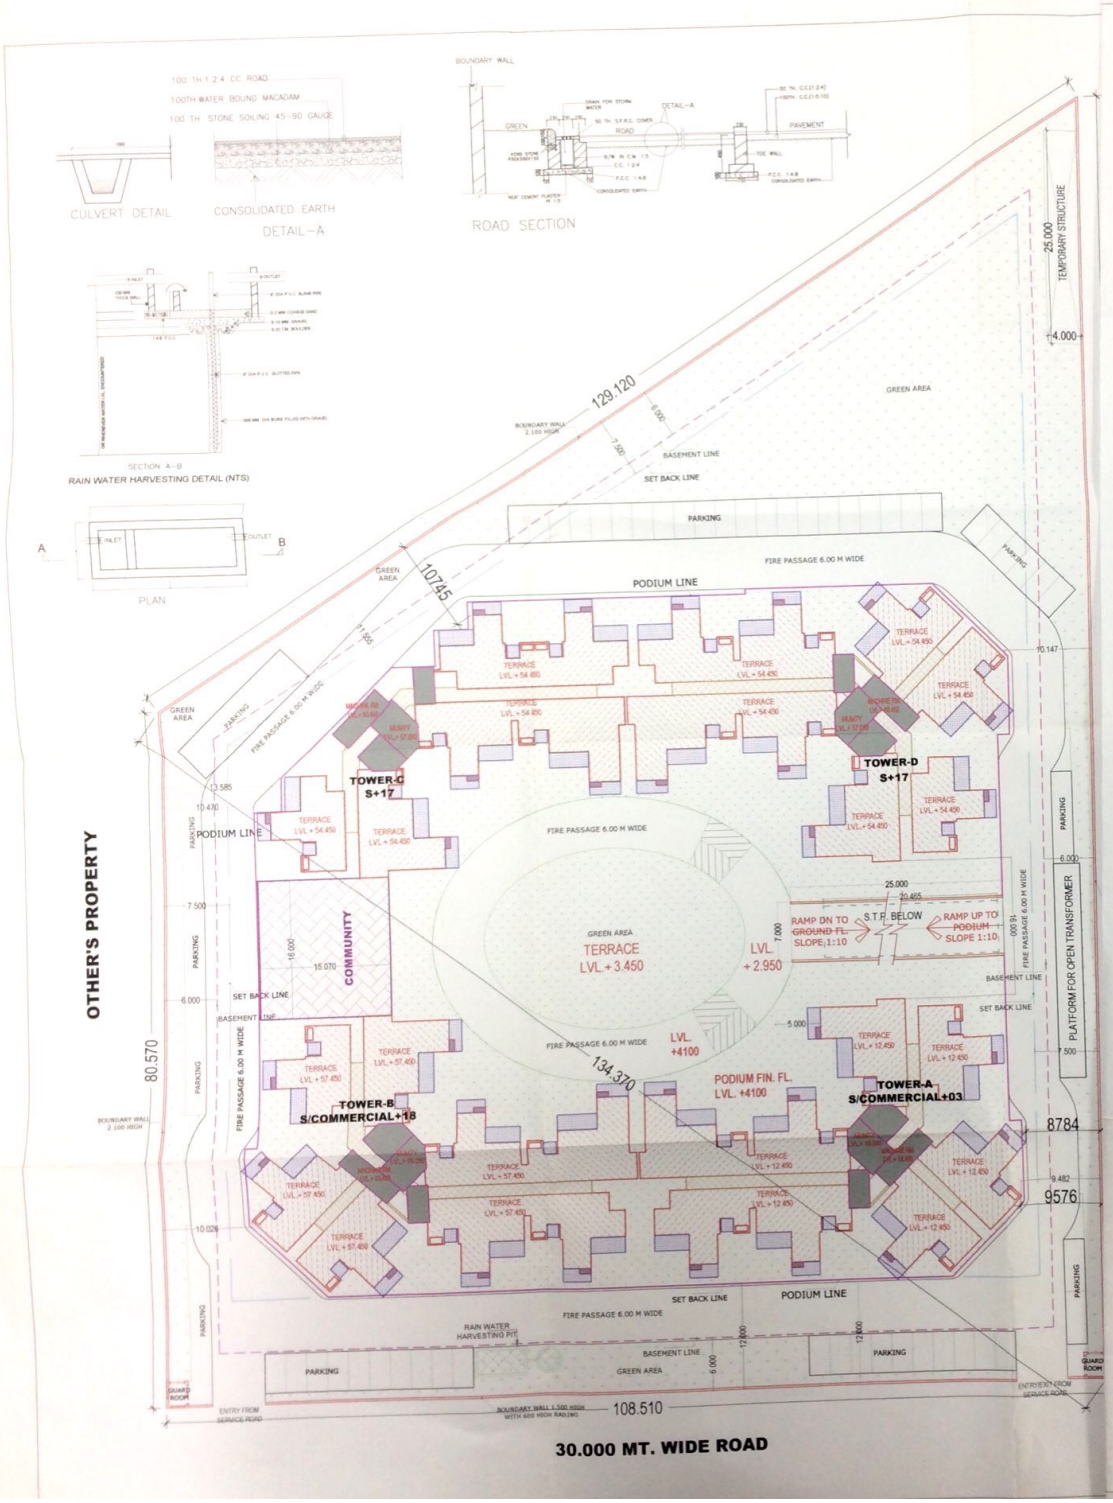

Greater Noida Industrial Development Authority
Map Layout No. 08.326 Dated 01/11/2013
APPROVED
Valid upto Dated
DGM (Plng. & Arch.)
Drawing No. Dated
Sr. Ex. (Plng.)

S-01

LAYOUT PLAN

NOTE: 1
*TOWER A IS TYPICAL
*TOWER B IS TYPICAL
*TOWER C IS TYPICAL
*TOWER D IS TYPICAL

NOTE: 2
*AREA CHART IS IN SHEET NO. – S-02

NOTE: 3
*MECHANICAL VENTILATION SHALL BE PROVIDED IN BASEMENT.

N

PROJECT TITLE:
PROPOSED GROUP HOUSING AT PLOT NO.-GH-09A, SEC.-TECHZONE-04, GREATER NOIDA.
FOR - SHRI BALAJI HI-TECH CONSTRUCTIONS PVT. LTD.

DRAWING TITLE:-
LAYOUT PLAN

S-01
DRG.NO.

SCALE	1:300
DATE	20131001
DEALT	
JOB NO.	\\Comp710\GALAXY\SUBMISSION\20130930-galaxy LAYOUT & BASEMENT

DEEPAK MEHTA & ASSOCIATES
ARCHITECTS, PLANNERS, VALUERS, LANDSCAPE & INTERIORS
PLOT NO. 16 ABHISHEK PLAZA L.S.C. NAYUR VIHAR PH II DELHI 91
PH: 65272180 TELEFAX: 22770180

OWNER'S SIGN

Architect Deepak Mehta
Plot No. 16 Abhishek Plaza LSC
Nayur Vihar Ph. II Delhi-91

ARCHITECT'S SIGN

Scanned by CamScanner