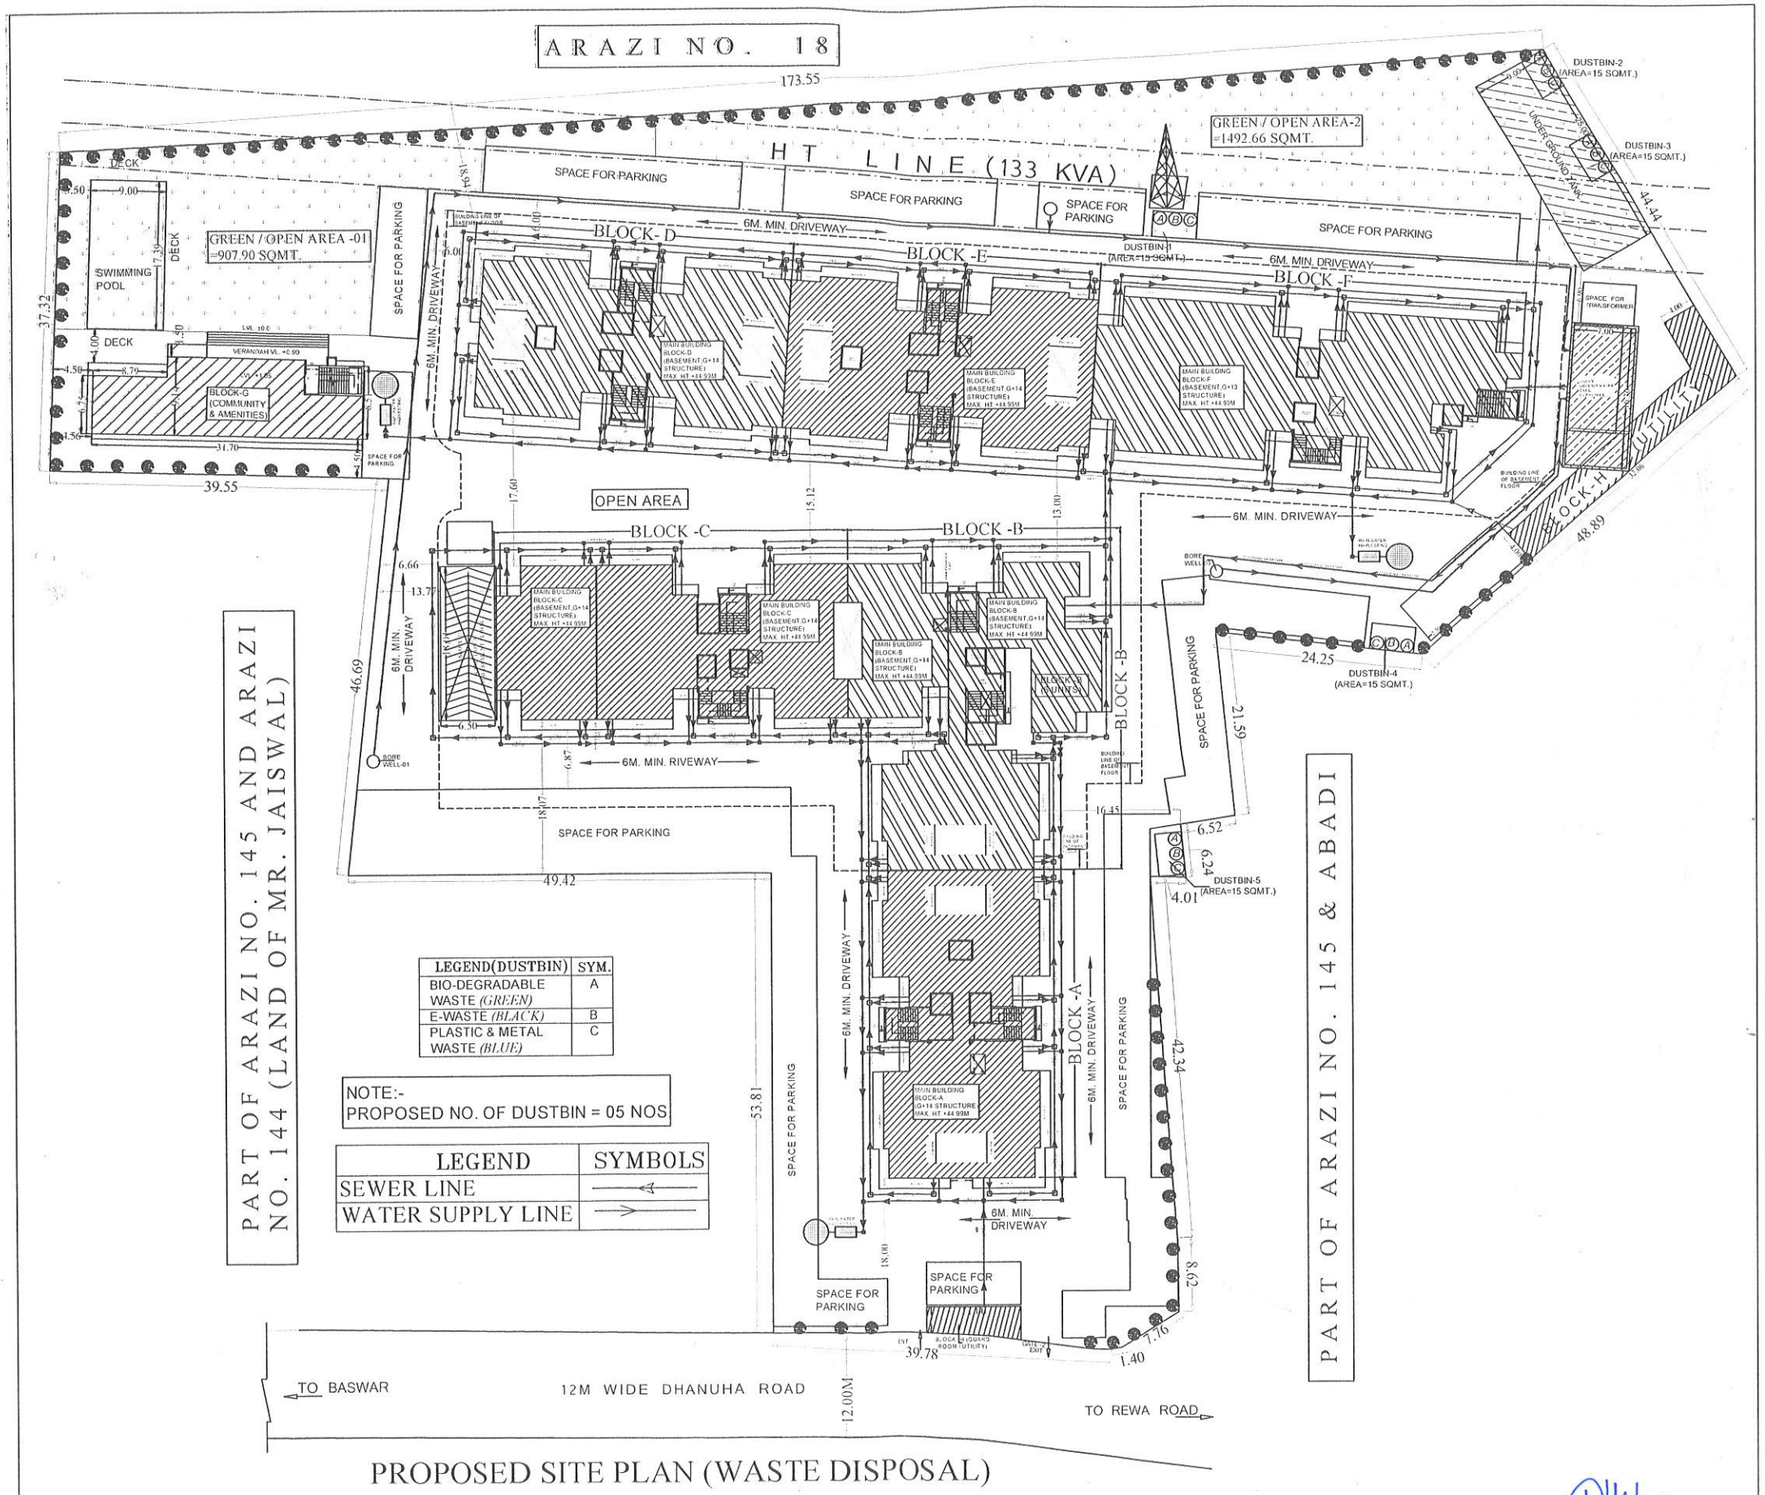

LEGEND(DUSTBIN)	SYM.
BIO-DEGRADABLE WASTE *(GREEN)*	A
E-WASTE *(BLACK)*	B
PLASTIC & METAL WASTE *(BLUE)*	C

NOTE:-
PROPOSED NO. OF DUSTBIN = 05 NOS

LEGEND	SYMBOLS
SEWER LINE	
WATER SUPPLY LINE	

PROPOSED SITE PLAN (WASTE DISPOSAL)

PROJECT:-

PROPOSED AFFORDABLE GROUP HOUSING AT ARAZI NO.18 (MINJUMALA) AND PART OF ARAZI NO. 145 AT VILLAGE DHANUHA, PERGANA- ARAIL, TEHSIL- KARCHHANA, DISTRICT- PRAYAGRAJ (UP).

PROPOSED SITE PLAN (WASTE DISPOSAL)

N

OWNERS:-
1. MR. HIMANSHU KESARWANI
2. MR. YASHARTH KESARWANI
3. MR. SHIV BALAK KESARWANI
4. MR. BAL KRISHNA KESARWANI
5. MR ATUL KUMAR AGARWAL
6. MR. AKSHAY AGARWAL
7. MR. RAJEEV KUMAR
8. SMT. SMITA KESARWANI
9. SMT. SARITA AGARWAL
10. MR. SANJEEV KUMAR
11. SMT. RUCHI KESARWANI

DEVELOPER
1. HK INFRAZONE (PVT.) LIMITED
OFF:- 17 INDUSTRIAL COLONY, SAHID PRAYAGRAJ
For HK INFRAZONE (P.) LTD
Hemant Kumar Singh
Director

ARCHITECT
AKHILESHWAR SINGH
ARCHITECT
B.Arch., M.E. COA.