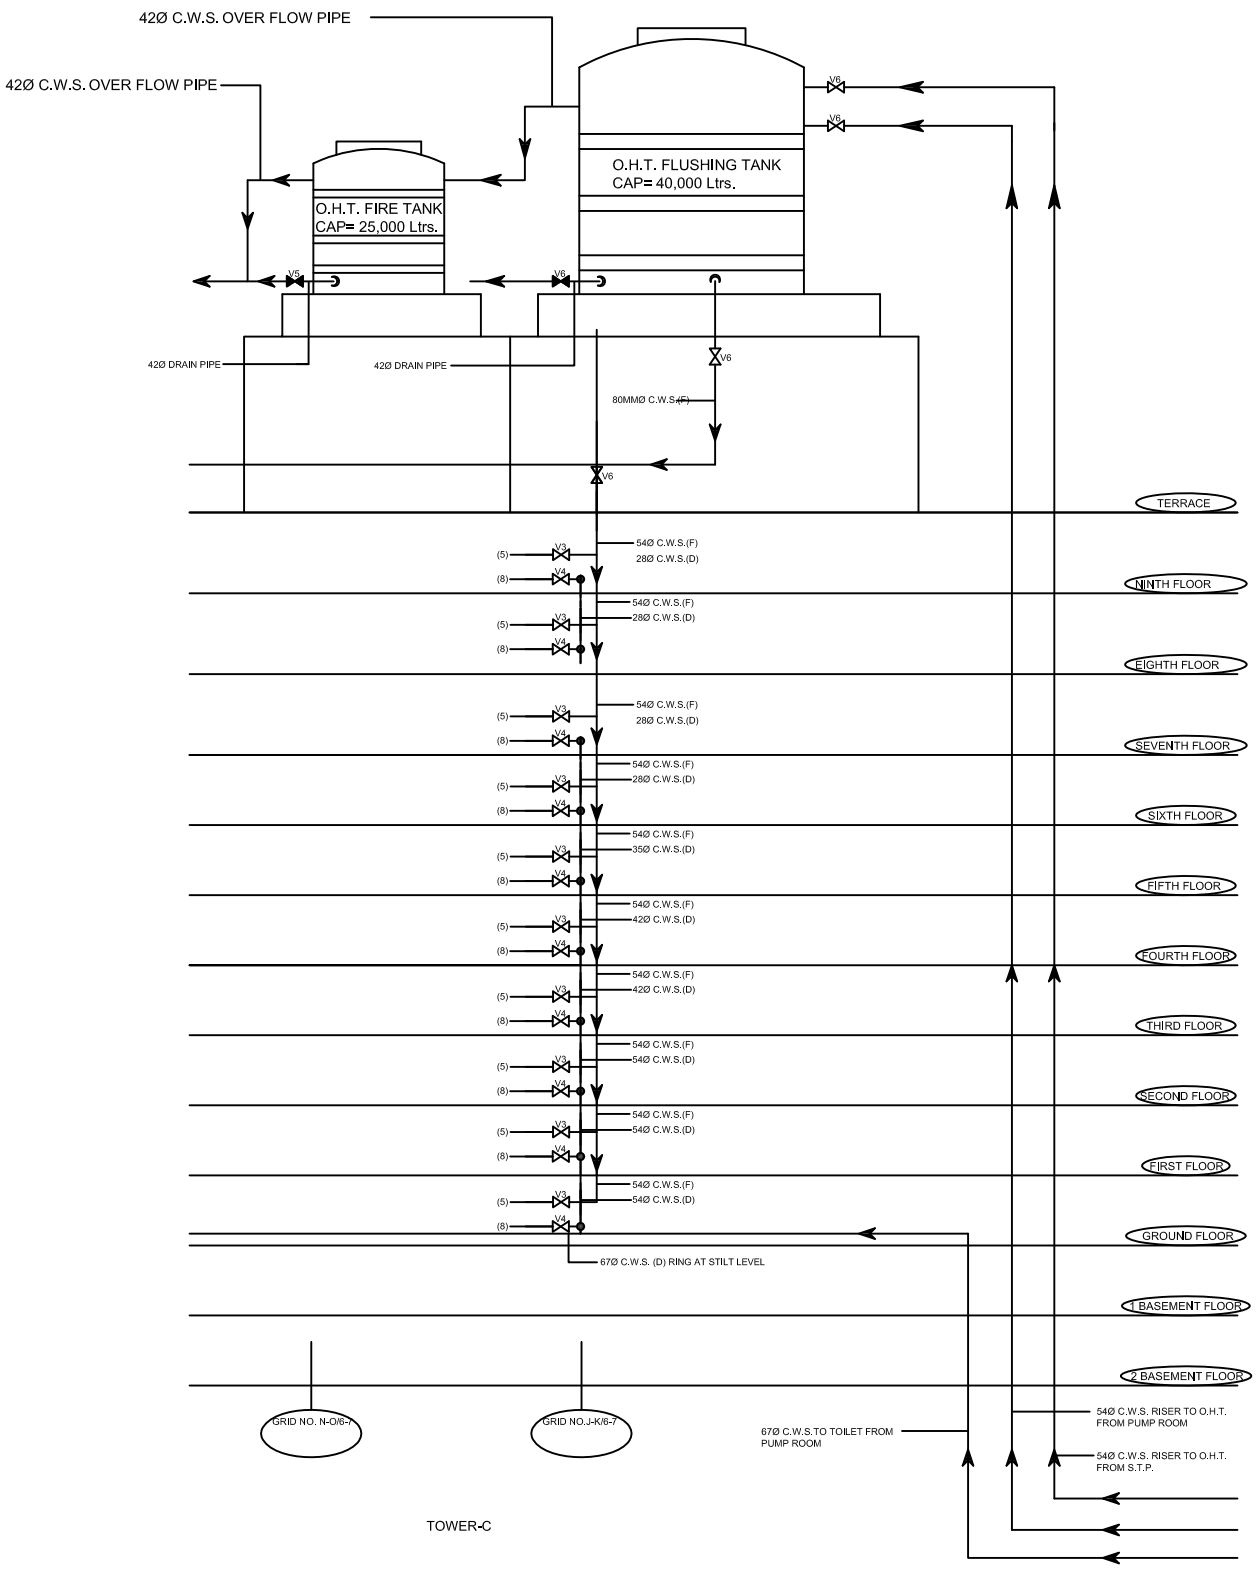

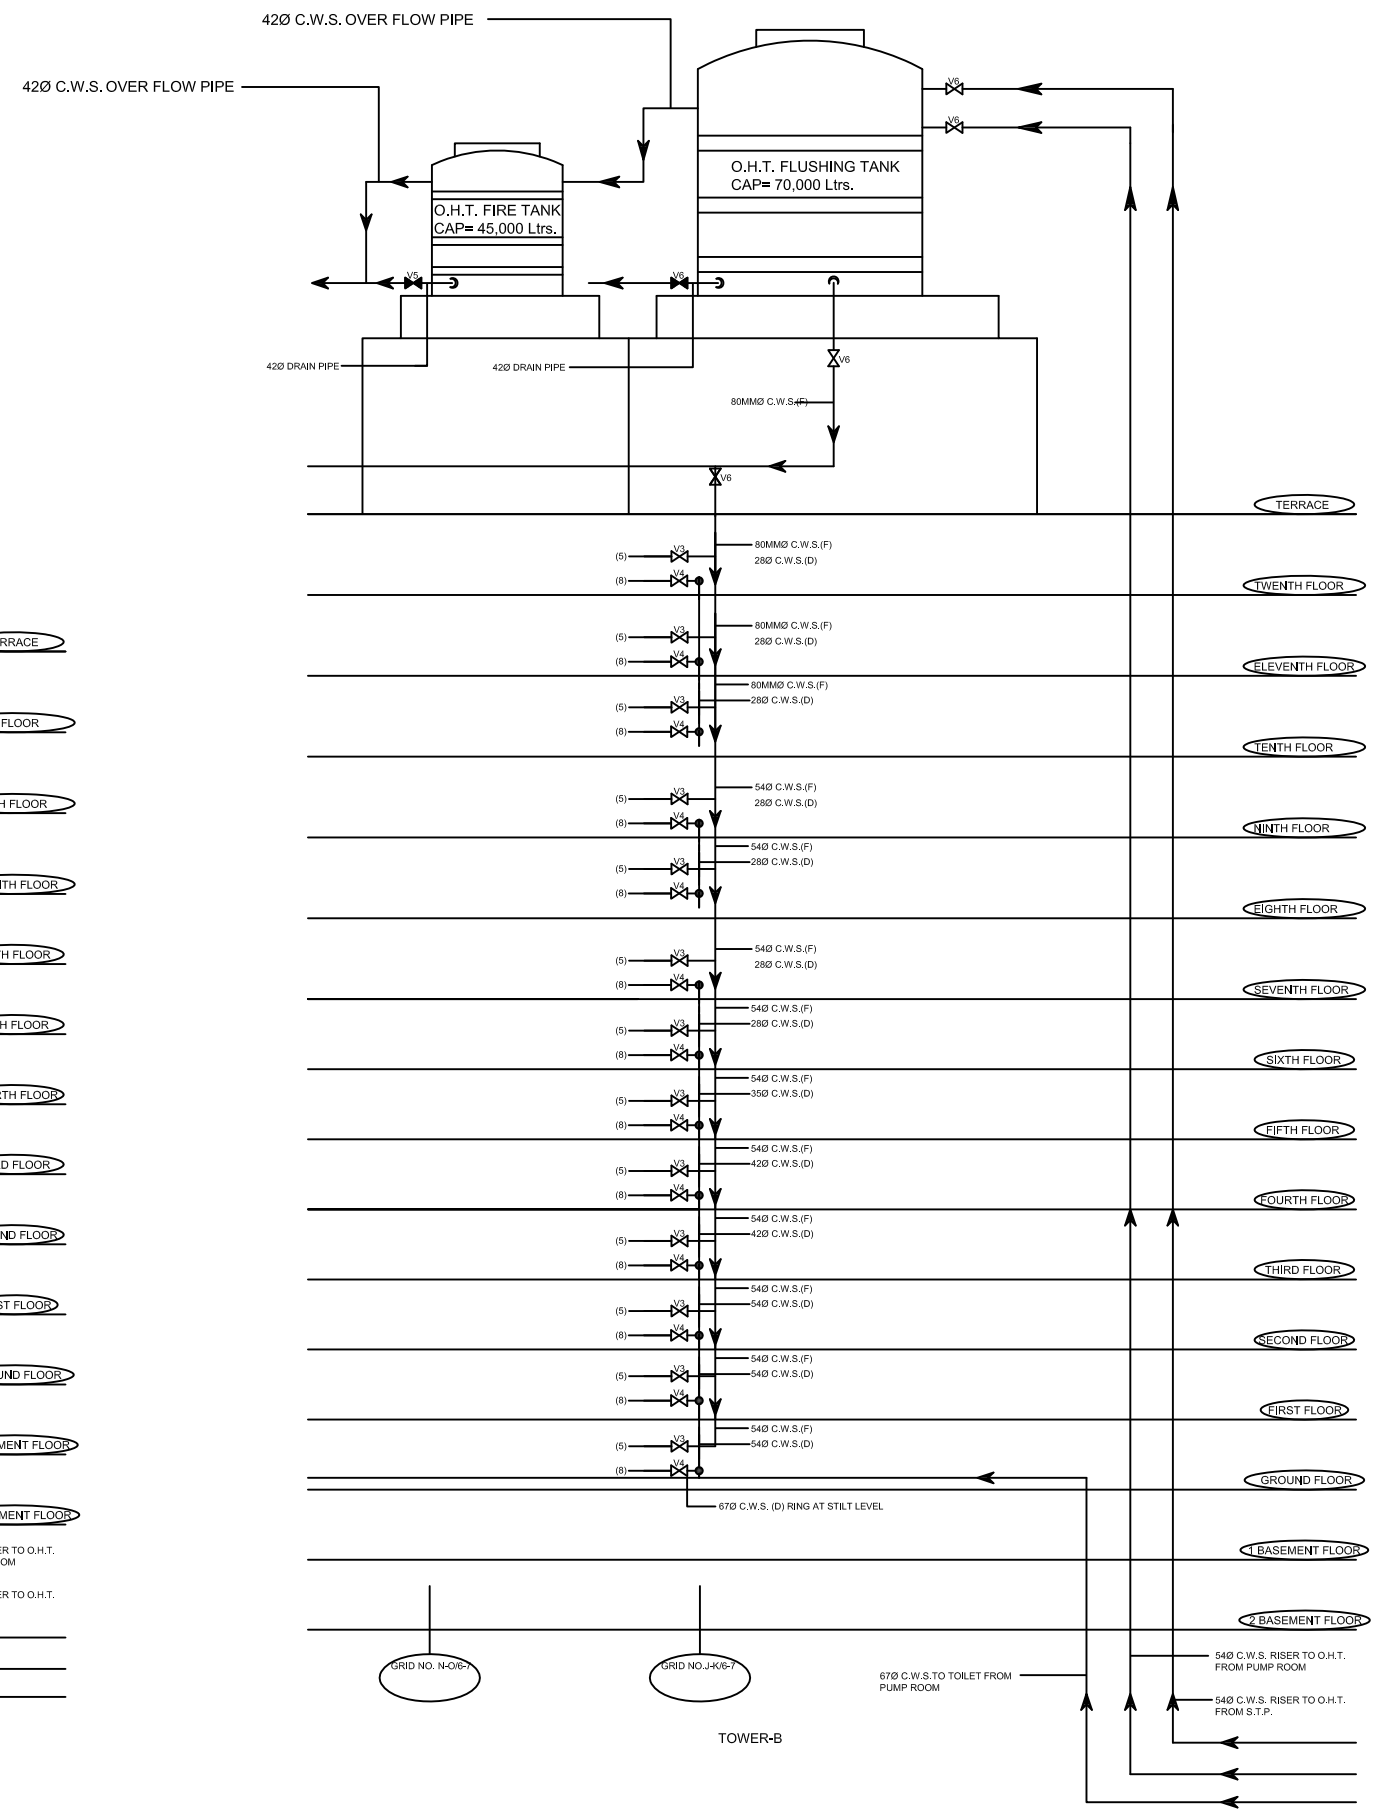

NOTES AND INFORMATION

LEGEND

SYMBOL	DESCRIPTION
	COLD WATER SUPPLY LINE (D)
	COLD WATER SUPPLY LINE (F)
	BALL VALVE (N.O.)
	DRAIN VALVE (N.O.)
C.P	COPPER PIPE
O.H.T.	OVER HEAD TANK
N.O.	NORMALLY OPEN
N.C.	NORMALLY CLOSED
C.W.S.(D)	COLD WATER SUPPLY (DOMESTISC)
C.W.S.(F)	COLD WATER SUPPLY (FLUSHING)
V1	15mmø BALL VALVE
V2	22mmø BALL VALVE
V3	28mmø BALL VALVE
V4	35mmø BALL VALVE
V5	42mmø BALL VALVE
V6	54mmø BALL VALVE
V7	67mmø BALL VALVE
V8	76mmø BALL VALVE

EIA DRAWING

GENERAL NOTS :-

#1 : THIS DRAWING IS THE PROPERTY OF SK CONSULTANTS AND CANNOT BE USED FOR ANY PURPOSE THAN SPECIFIED WITHOUT THEIR PERMISION.

#1 : ALL DIMENTION ARE IN MILLIMETRS.

#1 : READ , DO NOT MEASURE.

#1 : ANY DISCREPANCY IN THE DRAWING WILL BE BROUGHT TO THE NOTICE OF THE ARCHITECTS / CONSULTANTS IMMEDIATLY.

PROJECT :–

PROPOSED CORPORATE OFFICE FOR Beaver Internatlonal (Indla) Pvt. Ltd PLOT NO. A - 41 SECTOR - 62, NOIDA (U.P)

OWNER :–

Beaver Internatlonal (Indla) Pvt. Ltd

CONTRACTORS:

BALAJI HITECH
165, BANNU ENCLAVE , PITAMPURA,
NEW DELHI -110034
PH : 9810640596 ; 9811231943
E MAIL : sbfe_01@yahoo.co.in ; balajiHireengineers@gmail.com

DRAWING TITLE :–

WATER RISER DIAGRAME

DRAWN BY:– DIGVIJAY DATE:–10/03/06

SCALE N.T.S

DRAWING NO. **P-0524/M/08**

PROJECT CONSULTANTS :–

HOLISTIC CONSULTANCY CONSORTIUM
ARCHITECTURE,TOWN PLANNING, PRE.INDUSTRIAL DESIGN,EPC. SARITA VIHAR,NEW DELHI.

SERVICE CONSULTANTS :–

SK CONSULTANTS
193, ARJUN NAGAR, SAFDARJUNG ENCLAVE,
NEW DELHI-110029
TELEPHONE : 26168349
E-MAIL : tiwarisk@yahoo.com - skconsultantsdelhi@gmail.com