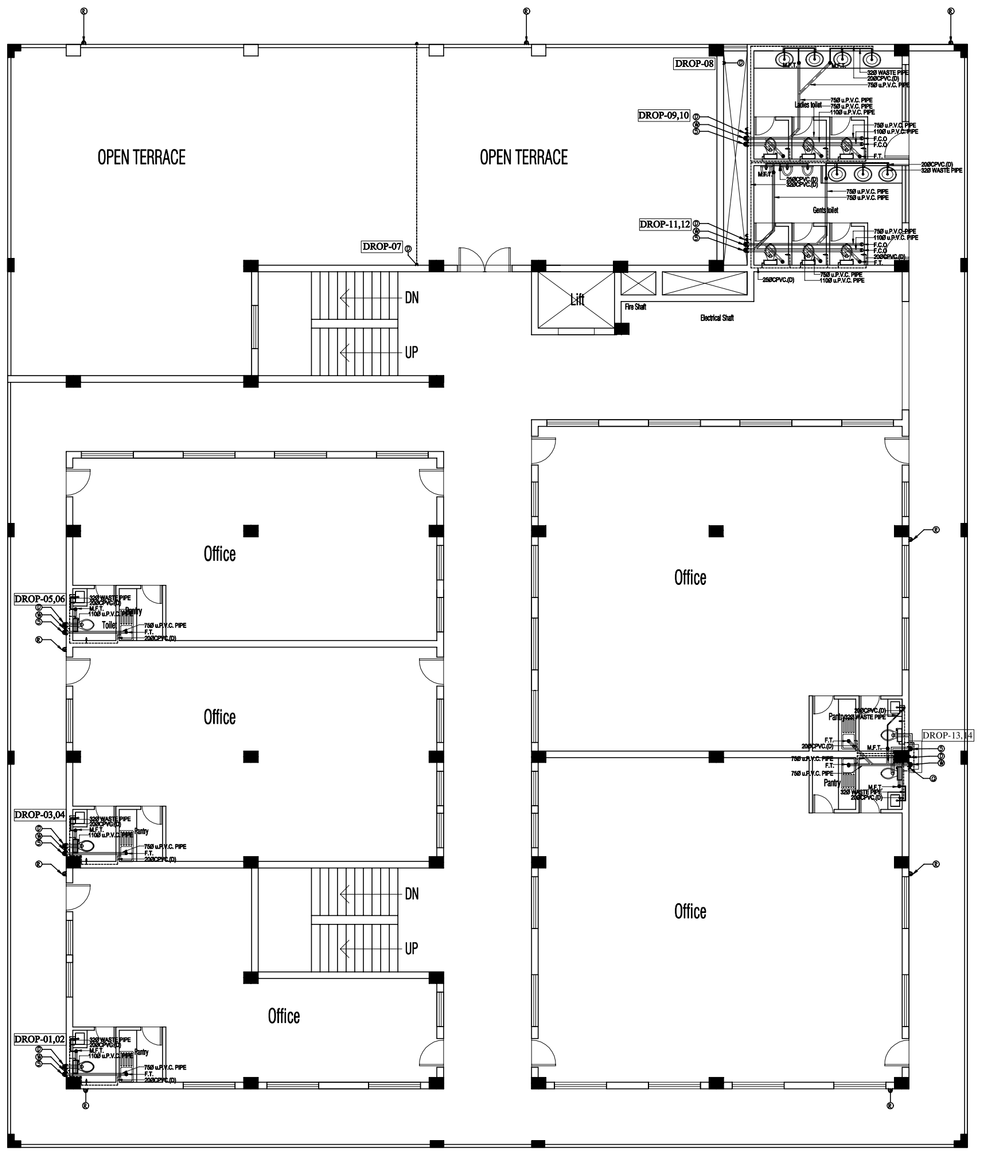

KEY PLAN

Water Supply &
Sewer Layout Plan

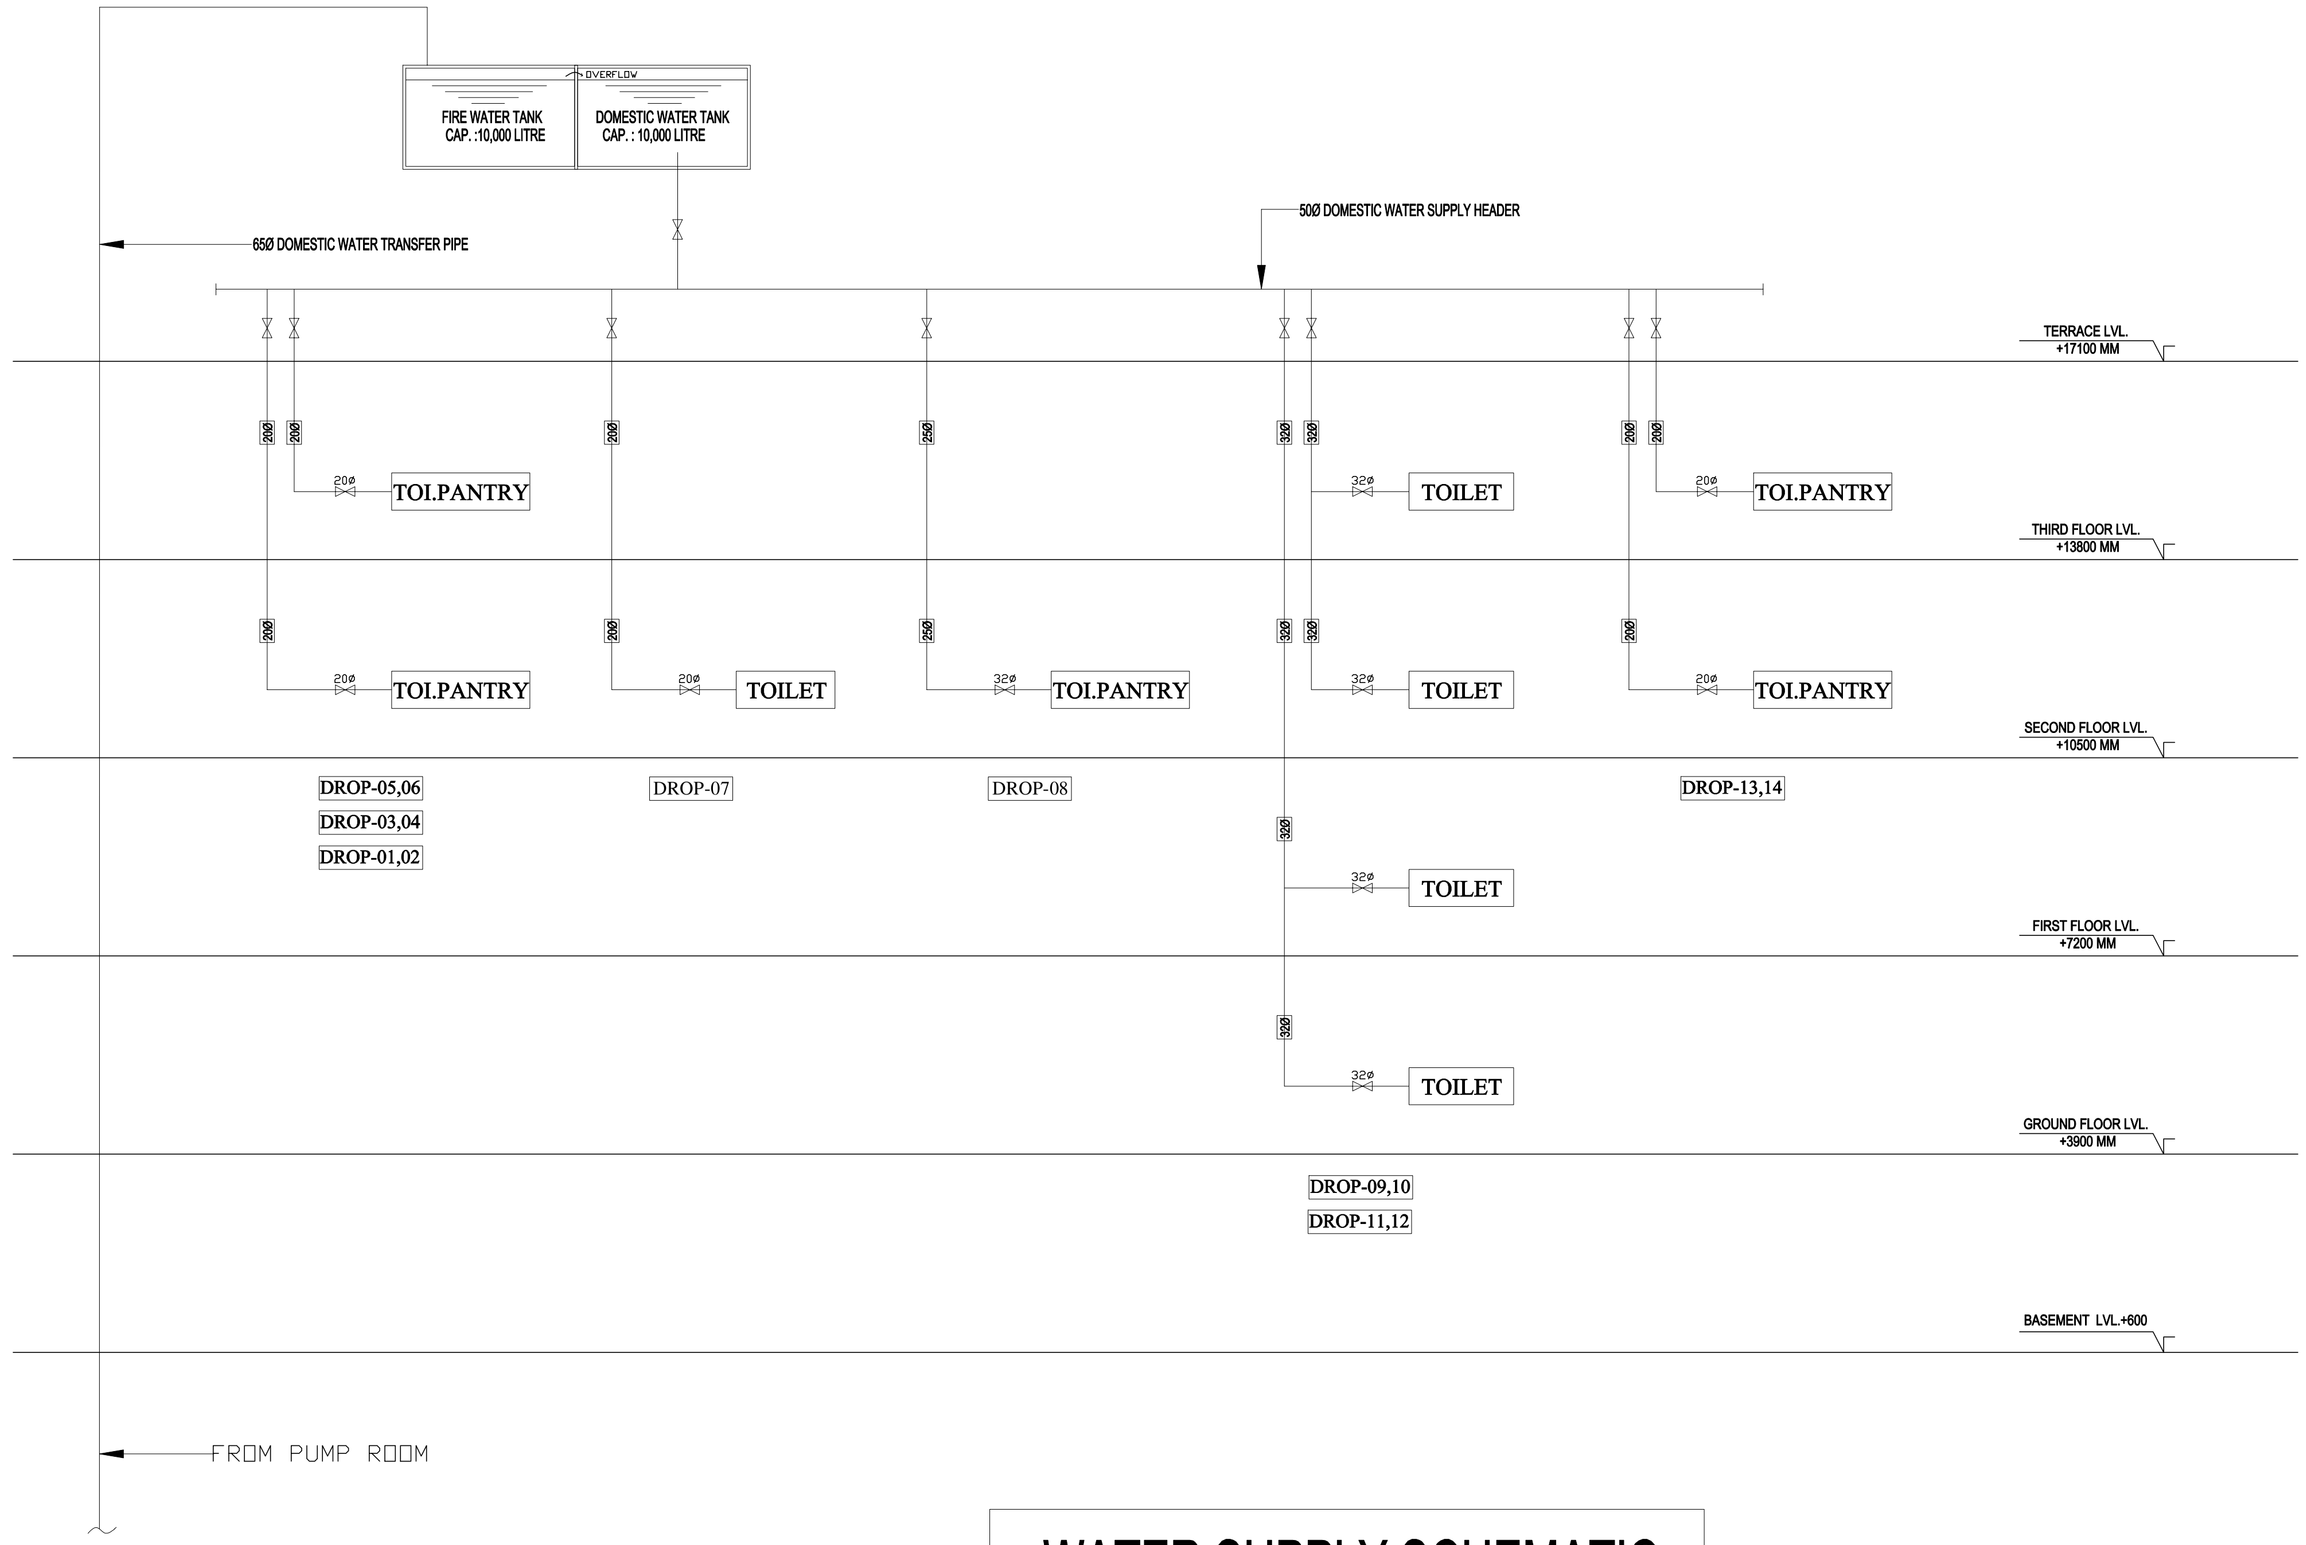

WATER SUPPLY SCHEMATIC

PROJECT:-	AGENCY:-	BUILDING:-	DRAWING TITLE:-	G.M. :-	Drg. No.	Drawn by		ARCHITECTURAL CONSULTANTS :-	Services Consultant :
Proposed Shia Complex For BIDA, Bhadohi		COMPLEX BUILDING	WATER SUPPLY SCHEMATIC Water Supply & Sewer Layout Plan	P.M. :- S.R.E. :-	BIDA/PL-07 Scale A2-150 Date DEC-2022	ASIF Checked By M. PANT	KISHORE KAPOOR ARCHITECT Council of Architecture Reg. No. CA/87/10966	*ARCHITECTS* *KAPOOR AND ASSOCIATES* Flat no.3, Block no.1 , Didwania Square, Mahmoorganj, Varanasi Ph- 3561571, Cell 98390-89413	SHAH & PANT CONSULTING ENGINEERS (P) LTD. AN ISO 9001-2008 COMPANY 1, 4th Floor, HALWASIYA COURT, HAZRATGANJ, LUCKNOW (U.P.) Tele. No. : 0522-2230625, Fax : 0522-2230625, Cell : 9839013280, 9415027719 Email : shah_pant@yahoo.co.in, Web : www.shahpantconsultingengineers.com