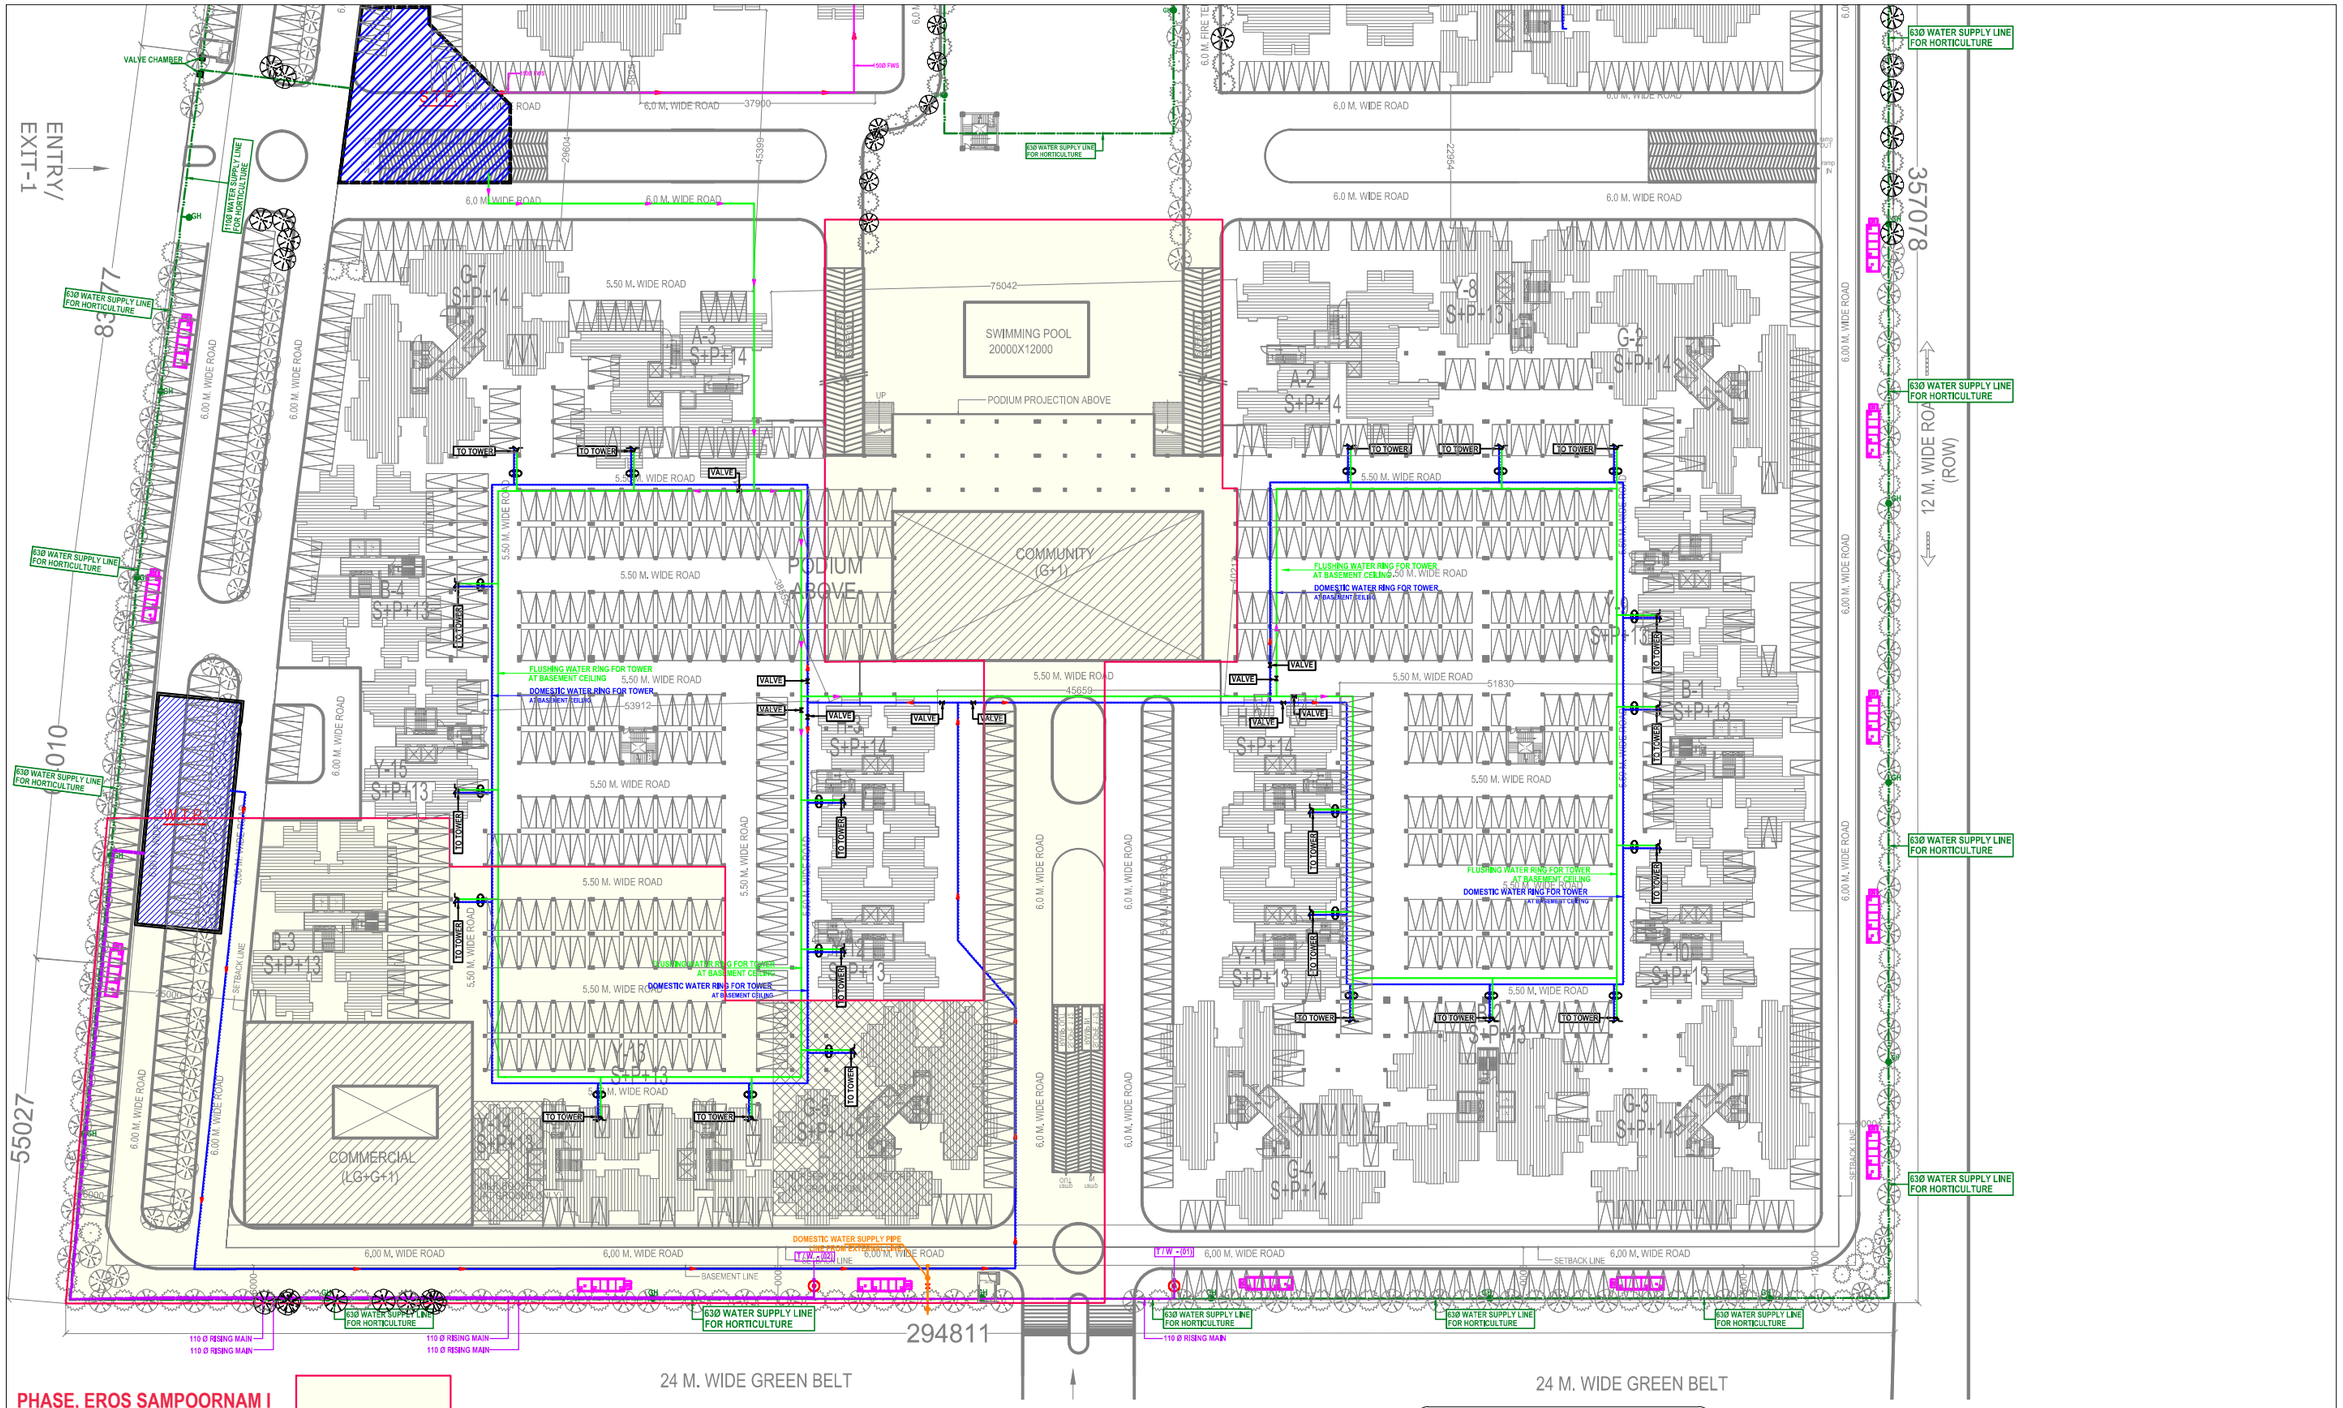

PHASE, EROS SAMPOORNAM I

rev. no.	date	revision

project
EROS SAMPOORNAM GROUP HOUSING
at GREATER NOIDA

title
PHASE - III & IV SITE PLAN

subtitle
EXTERNAL WATER SUPPLY SYSTEM

drawing released for
- ☐ APPROVAL
- ■ SUBMISSION
- ☐ ADVANCE COPY
- ☐ CONSTRUCTION

drg. no. CES / ES / SP / PL-05	drawn by Arjun
scale A1@ : 475	designed by Shakir Sabbir
date 26.10.2018	checked by Anand Havelia

architects
VAIBHAVJAIN & ASSOCIATES
195, RAM VIHAR, DELHI-110092
PHONE/FAX :- 42518322,22377102
E mail :- avinash@nae.co.in, info@nae.co.in

services consultant
Consummate Engineering Services (P) Ltd.
Noida Office : B - 67, Sector - 67, Noida - 201 301
Tel : (0120) 2593500 (30 Lines)
Lko. Office : R 006, Rohtas Plumeria, Gomti Nagar, Lucknow
Tel : (0522) 6515455
e mail : mail@cespl.in, website : www.cespl.in