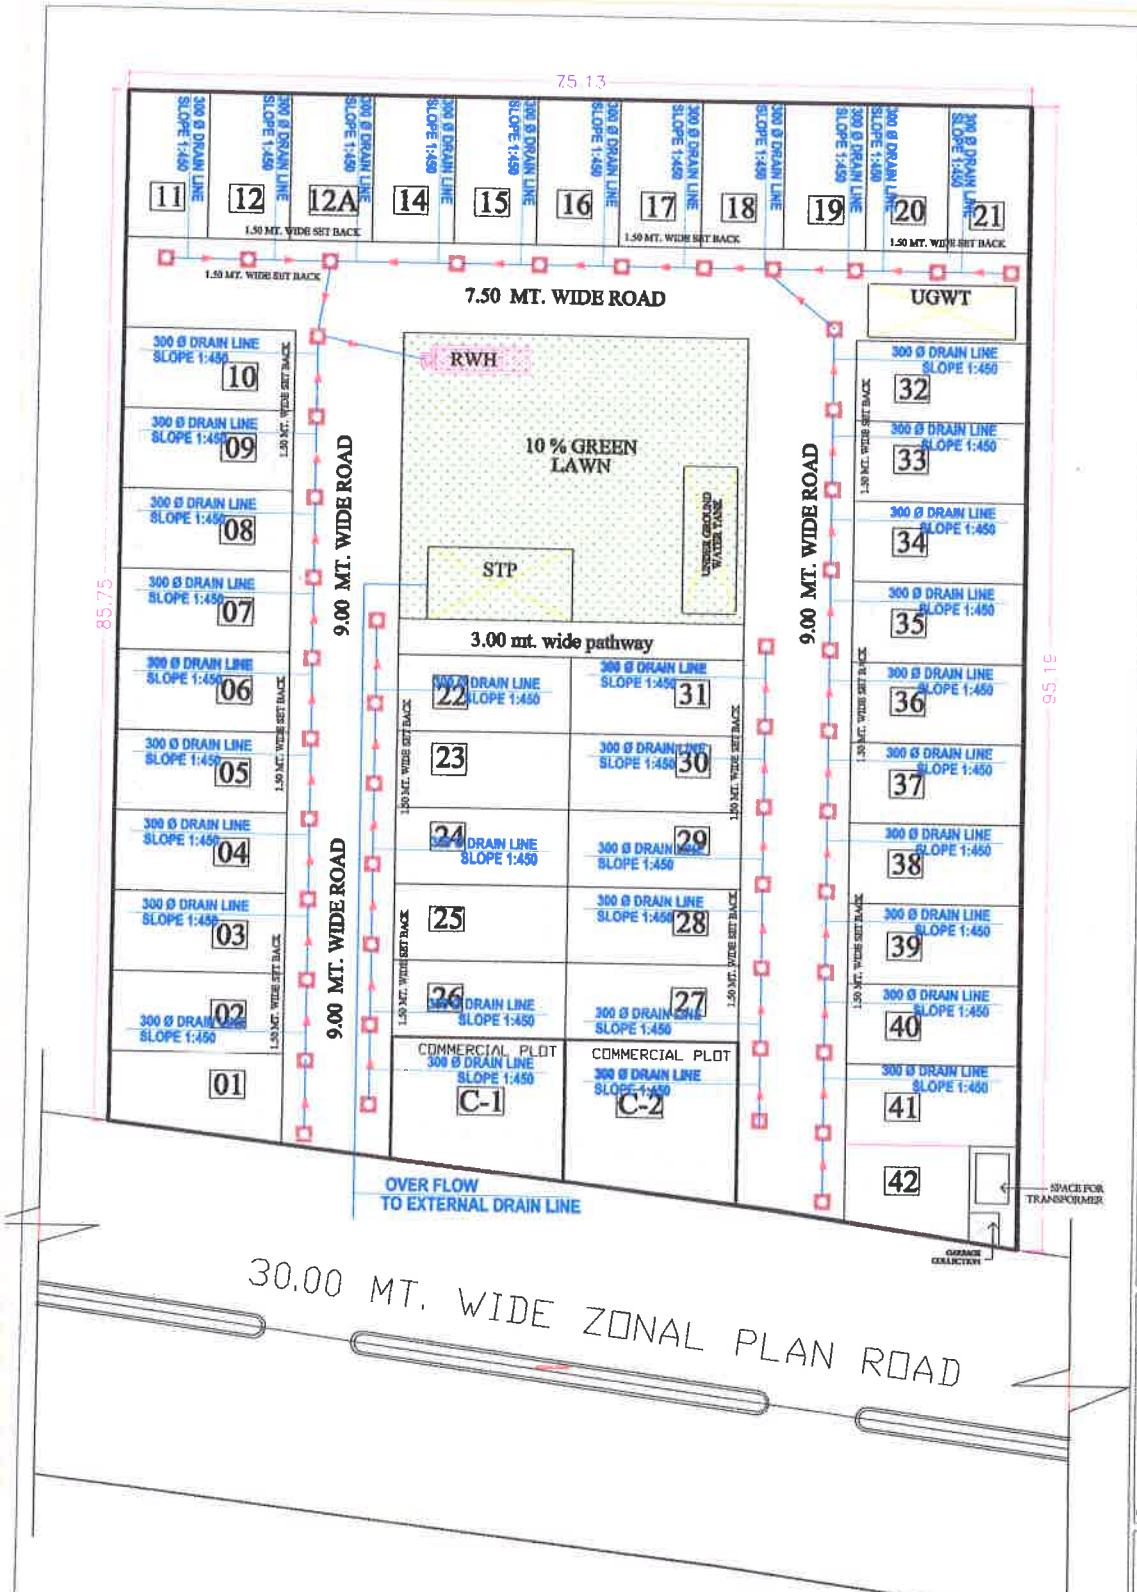

LAYOUT PLAN

LEGEND:

S. No.	SYMBOL	DESCRIPTION
1.	M.H.	MANHOLE
2.		SEWER LINE
3.	C.P.	CATCH PIT
4.		UNDER GROUND DRAIN
5.		RAIN WATER HARVESTING
6.		DOMESTIC WATER SUPPLY LINE
7.		RAIN WATER PIPE LINE
8.		INDICATES DOMESTIC WATER SUPPLY PIPE LINE DIA
9.		INDICATES RAINWATER PIPE LINE DIA
10.		PROPOSED TUBE WELL

PROJECT:

SUBMISSION DRAWING FOR THE PROPOSED PLOTTING DEVELOPMENT AT KHASRA NO.- 1312m,1313m AT VILLAGE NOORNAGAR GHAZIABAD (U.P.)

CONSORTIUM

Mr. Pankaj Tyagi
Mr. Aditya Tyagi
Mrs. Santosh Tyagi
Mr. Alok Tyagi
Mr. Vishal Tyagi
VAIKUNTAM BUILDCON PVT. LTD.
Auth. Sign. : Pankaj Tyagi

SHEET TITLE:

DRAIN LINE

OWNER SIGN | ARCHITECT SIGN

SCALE:
DATE:
DEALT:
CHECKED:
DRG. NO. SD-02B

ATTESTED TRUE COPY
NOTARY DELHI.
08 MAR 2012

NOTARY Kamlesh Sharma Delhi Regd No 2360 GOVT