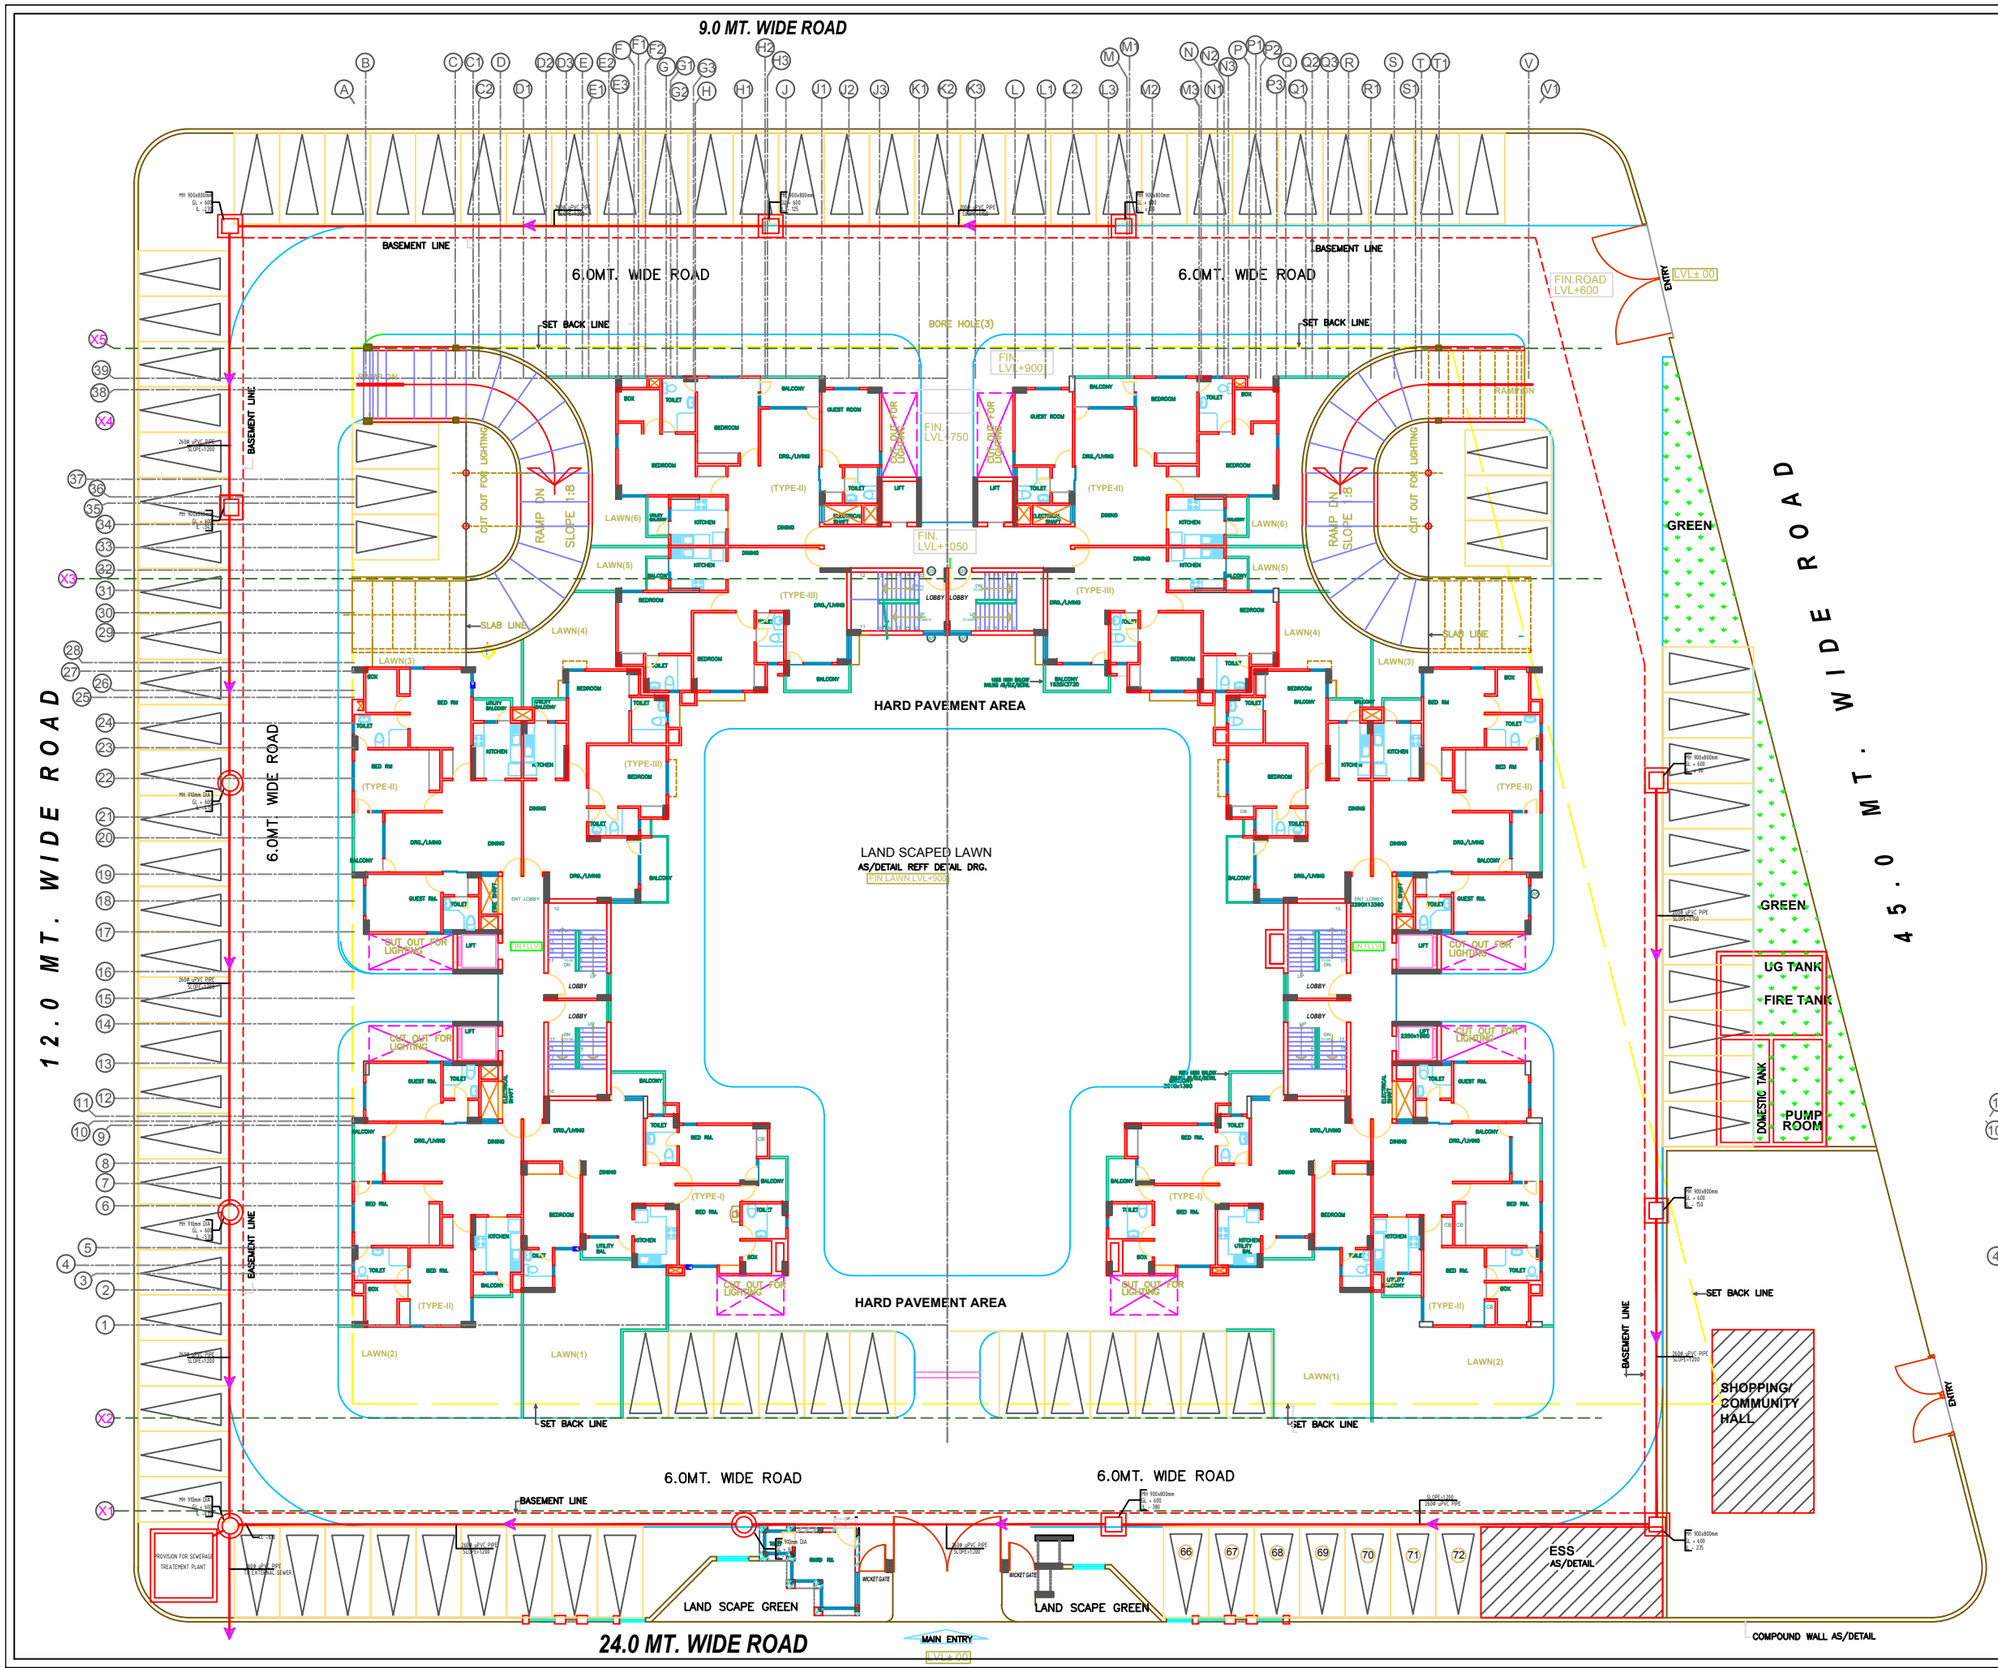

NOS.	DATE	ISSUED TO
1	2-11-2011	BY MAIL

TITLE:

PLUMBING DRAWING
EXTERNAL SEWERAGE
SITE PLAN

Project:

ELDECO BREEZE

PROPOSED GROUP HOUSING AT ELDECO CITY, LUCKNOW.

Architect's:-

SPACE COMBINE
ARCHITECTS, PLANNERS, ENGINEERS & PROJECT MANAGEMENT CONSULTANT
A1/112, 2ND FLOOR,
SAFDARJUNG ENCLAVE, NEW DELHI-29.
PH:-41651044, 41651055

DEALT BY:-	SUMIT	DRG.NO.- EBL/PL/SP/01
CHKD.BY:-	RAWAT	
SCALE:-	1:150	JOB NO.:- 1024(F)
DATE:-	30-11-2011	