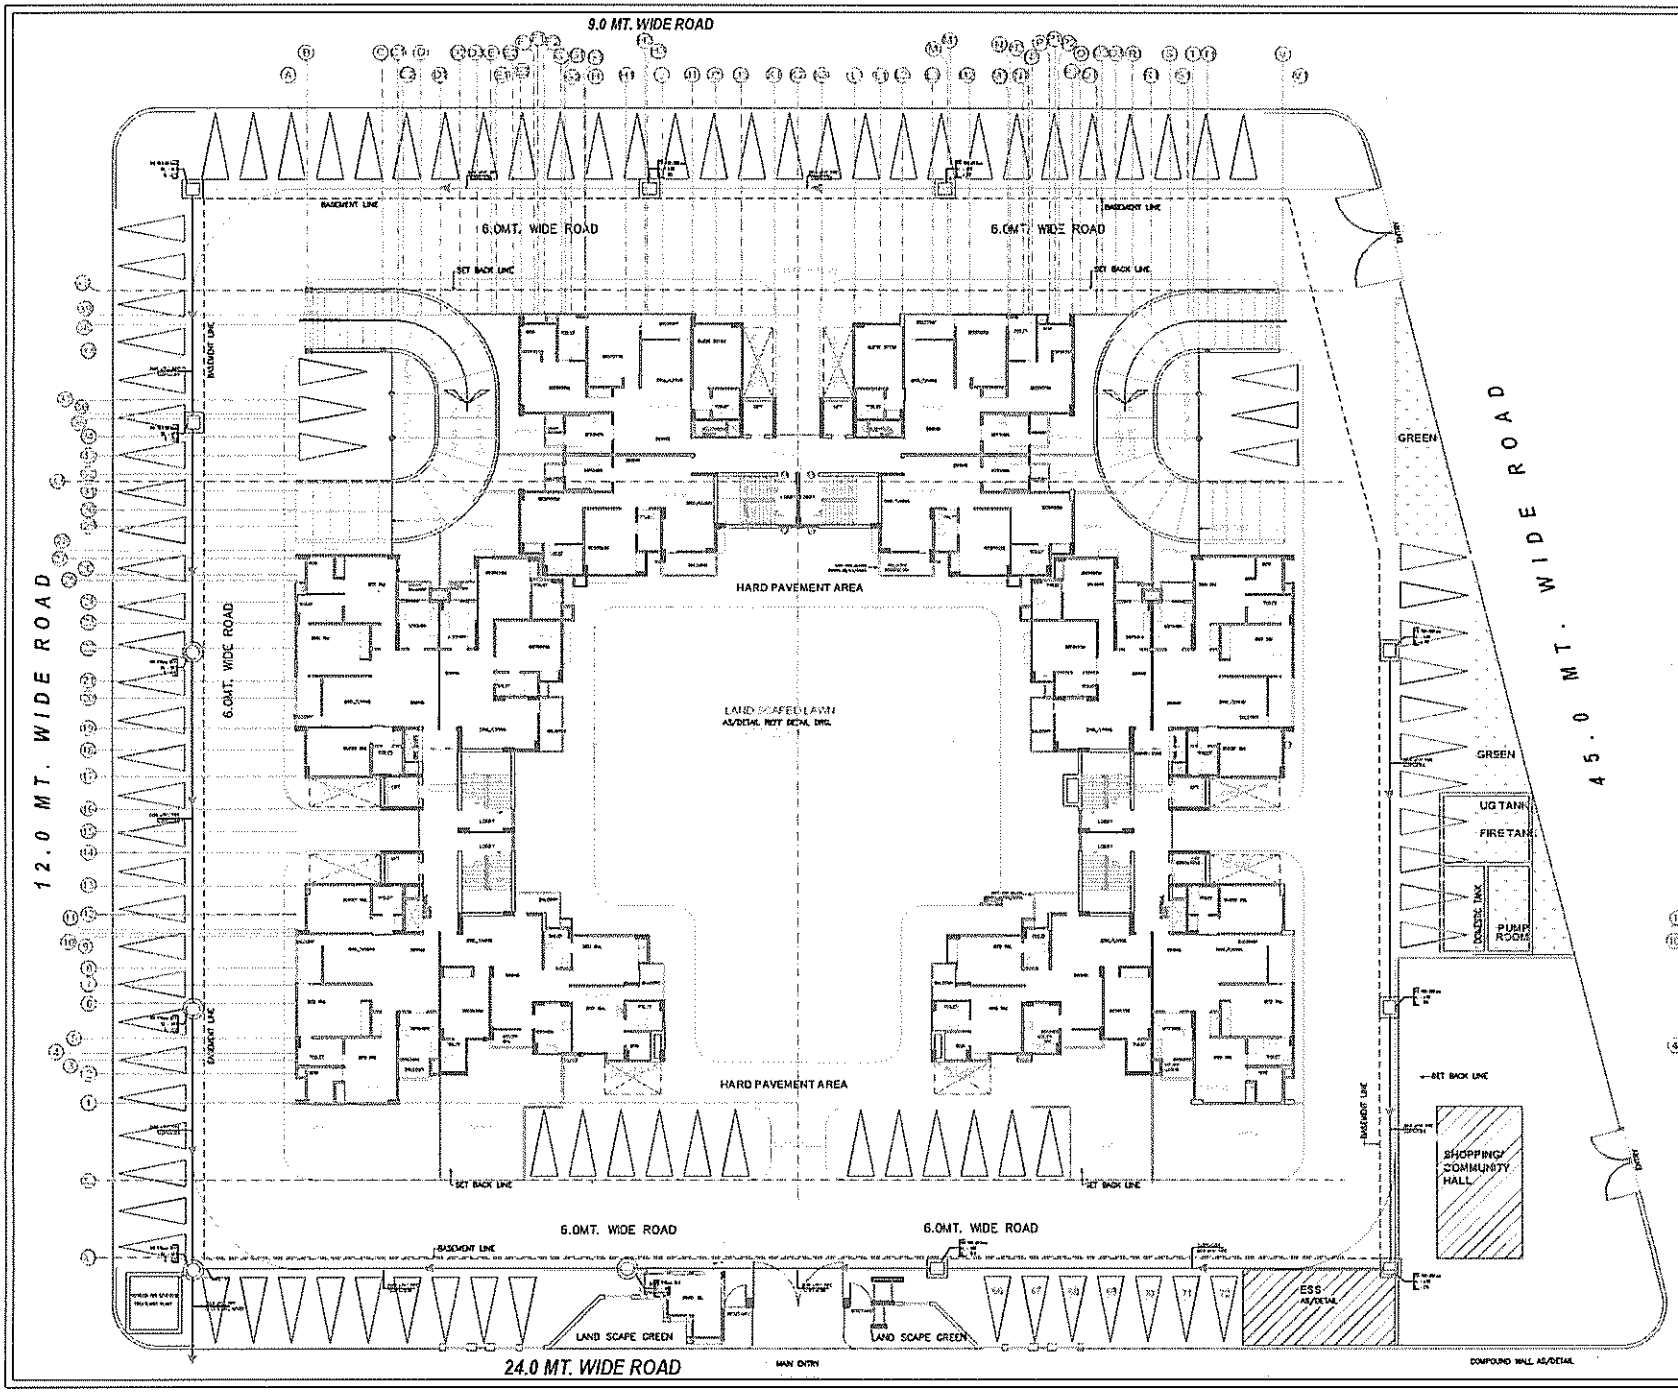

NOS.	DATE	ISSUED TO
1	2-11-2011	By Mail

TITLE: PLUMBING DRAWING
EXTERNAL SEWERAGE
SITE PLAN

Project: *ELDECO BREEZE*

PROPOSED GROUP HOUSING AT ELDECO CITY, LUCKNOW.

Architect :-

SPACE COMBINE
ARCHITECTS, PLANNERS, ENGINEERS & PROJECT MANAGEMENT CONSULTANT
A1/112, 2ND FLOOR,
SAFDARJUNG ENCLAVE, NEW DELHI-29.
PH:-41651044, 41651055

DEALT BY:-	SUMIT	DRG.NO.:- EBL/PL/SP/01
CHKD.BY:-	RAWAT	
SCALE:-	1:150	JOB NO.:- 1024(F)
DATE:-	30-11-2011	

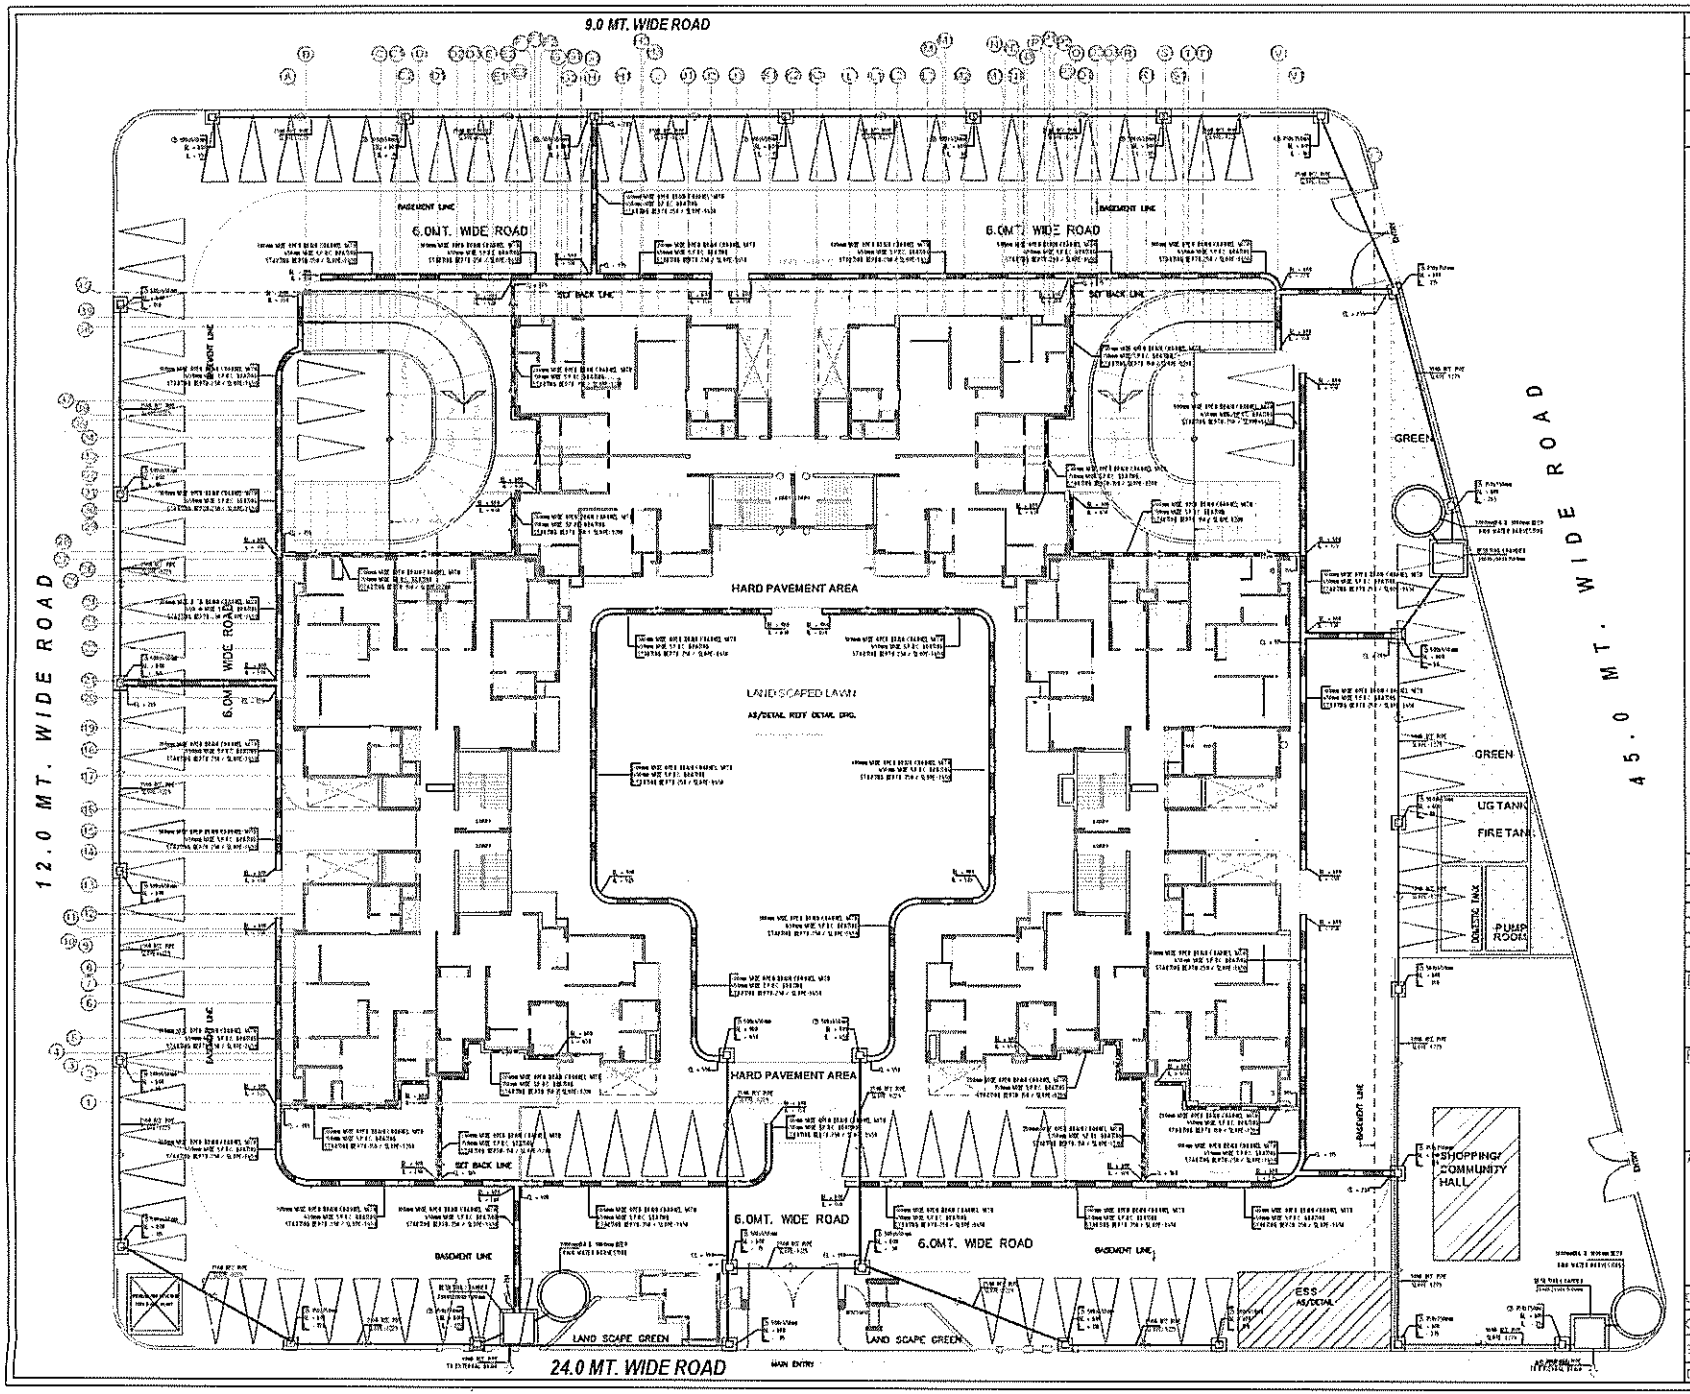

LEGEND

A	CATCH BASIN 500X450mm FOR DEPTH 450 UPTO 750
B	CATCH BASIN 750X750mm FOR DEPTH 751 UPTO 1000
C	DESILTING CHAMBER 2000X2000X 1500mm EFFECTIVE DEPTH

NOS	DATE	ISSUED TO
1	2-11-2011	BY MR.

TITLE:

PLUMBING DRAWING
EXTERNAL DRAINAGE
SITE PLAN

Project:

ELDECO BREEZE

PROPOSED GROUP HOUSING AT ELDECO CITY, LUCKNOW.

Architect's :-

SPACE COMBINE
ARCHITECTS, PLANNERS, ENGINEERS & PROJECT MANAGEMENT CONSULTANT
A1/112, 2ND FLOOR,
SAFDARJUNG ENCLAVE, NEW DELHI-29.
PH:-41651044, 41651055

DEALT BY:-	SUMIT	DRG.NO.-
CHKD.BY:-	RAWAT	EBL/PL/SP/D/01
SCALE:-	1:150	JOB NO:-
DATE:-	30-11-2011	1024(P)