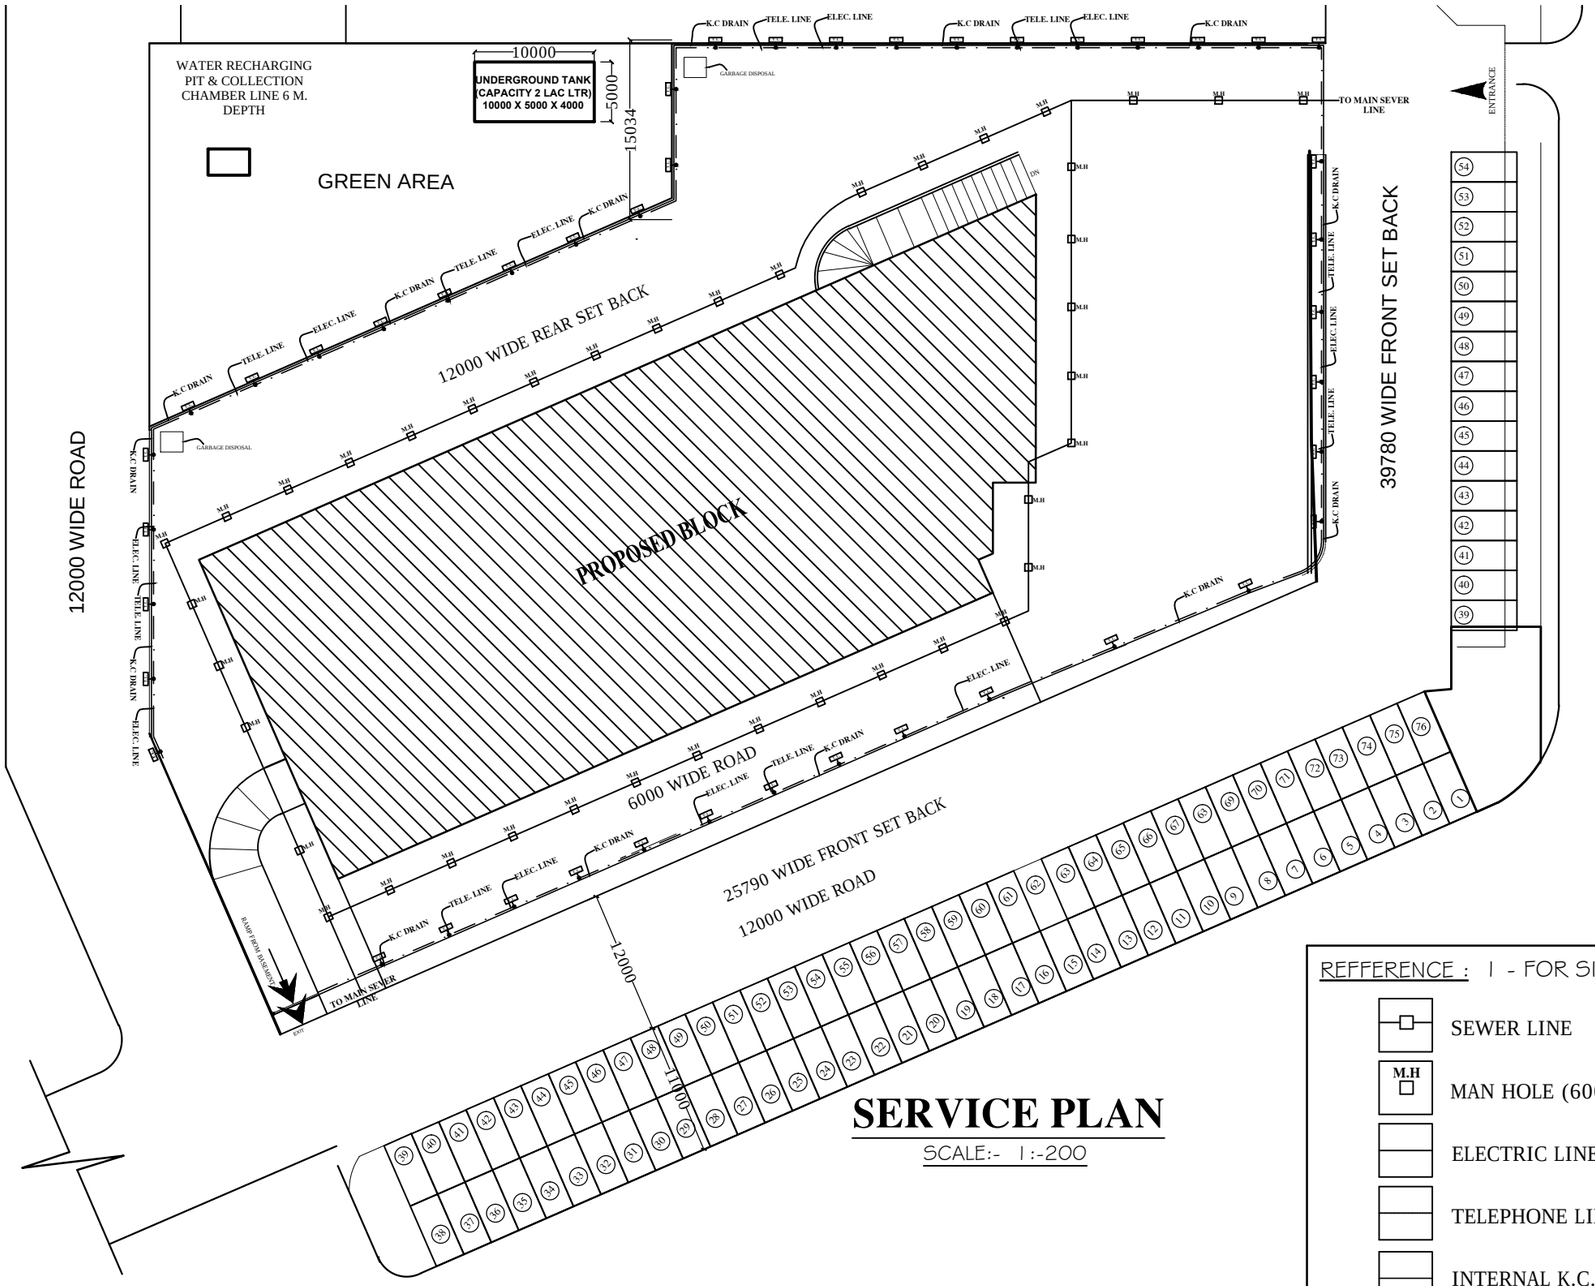

SERVICE PLAN

SCALE:- 1:-200

REFFERENCE : 1 - FOR SITE PLAN REFFER DRW. .

- SEWER LINE
- M.H — MAN HOLE (600 X 600)
- ELECTRIC LINE
- TELEPHONE LINE
- INTERNAL K.C.DRAIN

CLIENT- ANSAL PROPERTIES & INFRASTRUCTURE LTD.
GROUND FLOOR, YUVA BHAWAN YMCA COMPLEX, 13 RANA PRATAP MARG LUCKNOW

DELHI OFFICE
115 ANSAL BHAWAN, 16 KASTURBA GANDHI MARG, NEW DELHI

DATE	PROJECT INCHARGE	CHECKED BY
JUL.- 2017		
SCALE	DEALT BY	APPROVED BY
1 : NTS		

DRAWING TITLE
SERVICES PLAN

ARCHITECT:

OWNER:

design group

architecture
engineering
interiors
turnkey projects

OFF: Ist FLOOR , HALWASIYA COURT, HAZRATGANJ,LUCKNOW
PHONE: 2621943 , 4077162 , 9415013645

DRAWING NO.
03/19