Project Name:
International City-Southern County

1/3

(मान० शीट सं० 1, 1/2, 1/3, 1/4 से 1/5 तक)

शर्त :- मानचित्र की शीट सं० (01) के पीछे चस्पा समान शर्तों का पालन करना होगा।

बरेली विकास प्राधिकरण, बरेली
मानचित्र सं० 140/01/2017
दिनांक 7-6-18 से दिनांक 6-6-2023 तक
स्वीकृत / नवीनीकृत

1-मानचित्र की स्वीकृति में किसी के स्वामित्व पर कोई प्रतिकूल प्रभाव नहीं होगा।
2-प्रस्तावित मानचित्र की स्वीकृति यदि प्रार्थी द्वारा सारवान व्यपदेशन (मिस-रिप्रजेन्टेशन) या किसी कपट पूर्ण वक्तव्य या सूचना के आधार पर प्राप्त की है। तो यह अनुज्ञा खत निरस्त समझी जायेगी तथा इस अनुज्ञा के आधार पर किया गया कोई भी कार्य अवैध होगा।

T.P. सहा० अभियन्ता
BDA Bareilly

अधिशासी अभियन्ता / सचिव / उपाध्यक्ष

अवर अभियन्ता
(राजेश कुमार वर्मा)

सचिव/उपाध्यक्ष
07/06/18

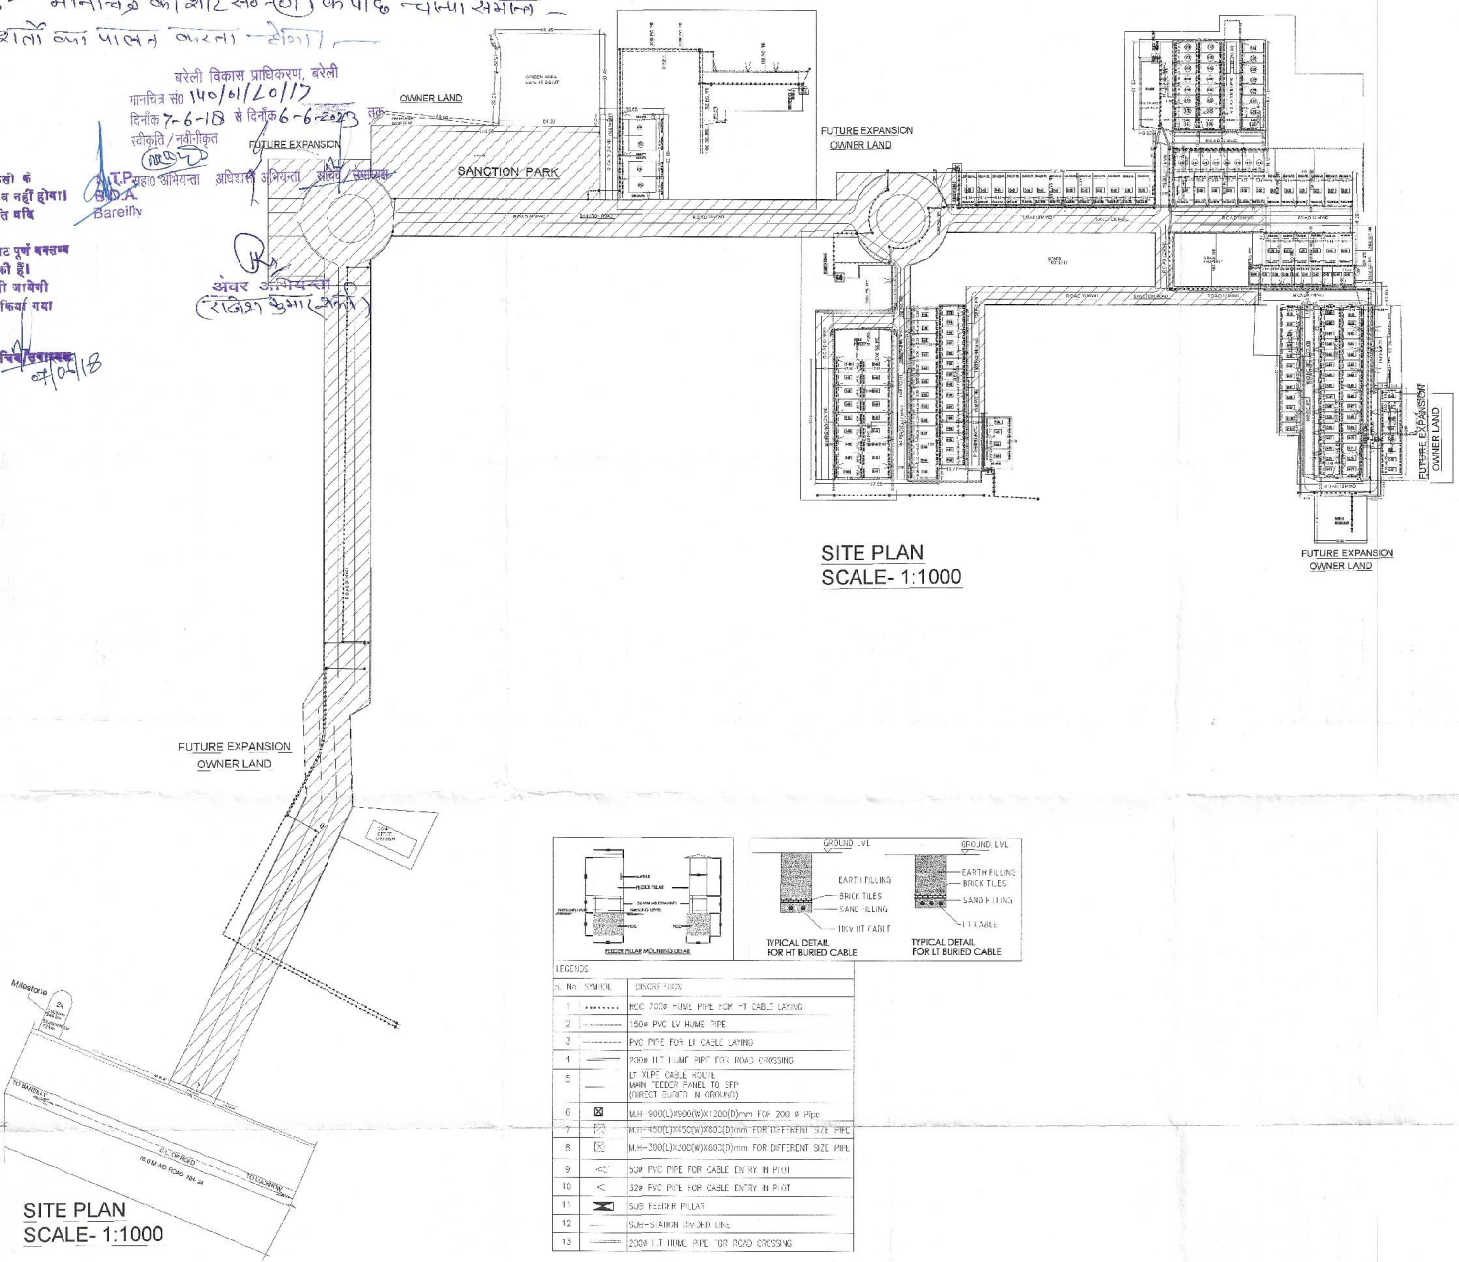

LEGENDS

S. No.	SYMBOL	DESCRIPTION
1		RCC 200ø HUME PIPE FOR HT CABLE LAYING
2		150ø PVC LV HUME PIPE
3		PVC PIPE FOR LT CABLE LAYING
4		200ø HT HUME PIPE FOR ROAD CROSSING
5		LT XLPE CABLE ROUTE (MAIN FEEDER PANEL TO SFP) (DIRECT BURIED IN GROUND)
6		M.H. 900(L)x900(W)x1200(D)mm FOR 200 ø Pipe
7		M.H.-450(L)x450(W)x600(D)mm FOR DIFFERENT SIZE PIPE
8		M.H.-300(L)x300(W)x600(D)mm FOR DIFFERENT SIZE PIPE
9		50ø PVC PIPE FOR CABLE ENTRY IN PLOT
10		32ø PVC PIPE FOR CABLE ENTRY IN PLOT
11		SUB FEEDER PILLAR
12		SUB-STATION (ANODE) LINE
13		200ø LT HUME PIPE FOR ROAD CROSSING

FOR ELECTRICAL INPUTS

NO/REV	DATE	REVISION/ISSUED TO

PROJECT TITLE:
INTERNATIONAL CITY BAREILLY

SAGUN
ARCHITECTS & INTERIOR DESIGNERS
S-19, FIRST FLOOR JANAKPURI BAREILLY
E-mail – sagunarchitects@gmail.com

LANDSCAPE ARCHITECT:
AYAM
A Y A M
AYAM ARCHITECTURE AND LANDSCAPE CONSULTANTS
• ROADS & PARKING • LANDSCAPE ARCHITECTURE • ARCHITECTURE
B24, SECTOR – 67 , NOIDA
PH: 98-9500389

MEP CONSULTANTS:
R. S. ASSOCIATES
S-18, IInd FLOOR, ONE MART MALL
SECTOR-6, VASUNDHAR GHAZIABAD
Mail: rsassociates2006@gmail.com
Mobile:+91 9540288808
Tel.: 0120-4229808

DRAWING TITLE:
ELECTRICAL HUME PIPE DETAIL

SCALE: N.T.S.	DATE: 05.07.2017
DRAWN BY: R.K	CHECKED BY: N.J APPROVED BY: R.K
DWG NO: EL/LS-01	STATUS: R1

Sushil Kumar Shorey
(Architect)
B. ARCH MCA
CA/99/25536