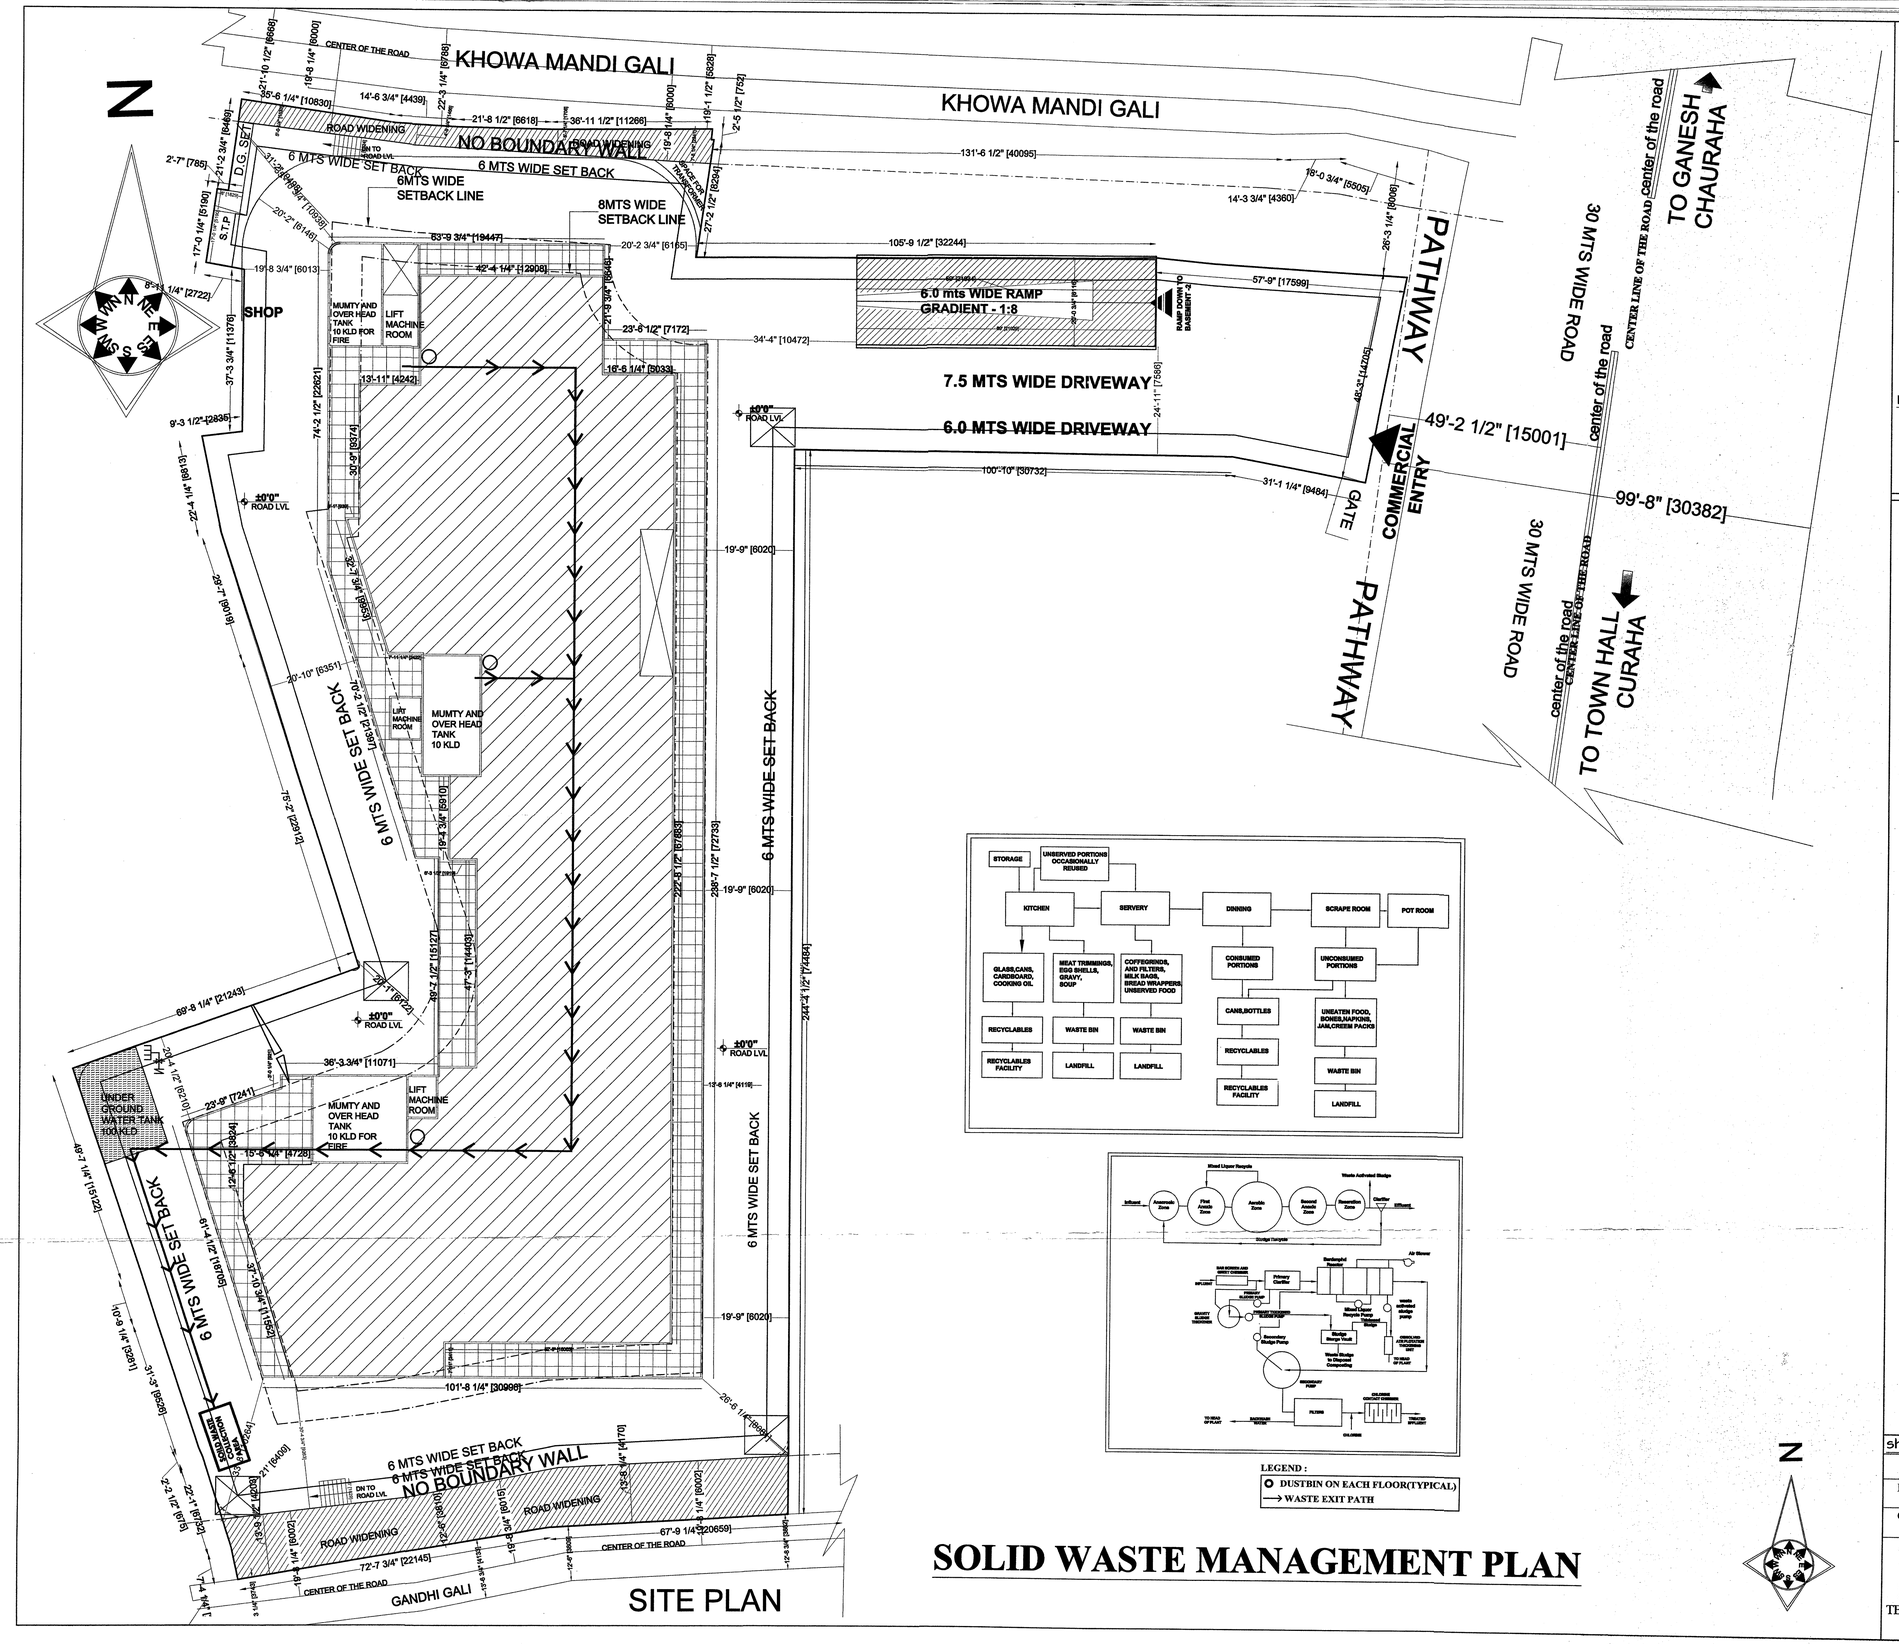

LEGEND :
- DUSTBIN ON EACH FLOOR(TYPICAL)
- WASTE EXIT PATH

SOLID WASTE MANAGEMENT PLAN

APPROVAL OF G.D.A.:
प्रस्तुत मानचित्र शासनादेश संख्या-129 (1)/8-3-14-
दिनांक 22 अप्रैल,
अनुभाग-3 में दिये
में यथायोग्य विशेष अनुमति
7 65/2014 में पारित होने वाले आदेश के अ
नियत किया जा रहा है।

गोरखपुर विकास प्राधिकरण
गोरखपुर
मानचित्र 40209/2/2195549030
दिनांक.....से निर्गत.....
स्वीकृत
1 -मानचित्र इस शर्त के साथ स्वीकृत किया जाता है कि प्रत्येक निर्माण कर्ता अपने आवास के आगे या आवासीय परिसर में 2 वृक्ष का आरोपण अवश्य करेगा।
2 -मानचित्र की स्वीकृति से किसी के स्वामित्व पर कोई प्रतिकूल प्रभाव नहीं होगा।
उपाधिकारी

PROJECT TITLE: COMMERCIAL IN NAGAR KENDR
Proposed Commercial "GOLGHAR CENTRAL"SITUATED IN KHEWAT KHATA NO 2/3 PLOT NO. 43(43 MEE A5 KHATAUNI) AND KHEWAT KHATA NO.-1 PLOT NO.43 MEE AND 45 MEE OF MOUJA -CHAKJALAL TAPPA KASBA PARGANA - HAVELI TAHSIL SADAR DISTT- GORAKHPUR
FOR
LAND OWNER :(1) Sangam Narain Srivastava &(2) Shobhit Narain Srivastava S/O Late Prakash Narain Srivastava and (3 Mrs Saroj Srivastava W/O Late Prakash Narain Srivastava & (4) Dr. Sugandha Bharti and (5) Mrs Purvi Narain Pandey D/O Late Prakash Narain Srivastava (6)Suman Srivastava S/O Late Suraj Narain Srivastava (7) Mrs L na Srivastava W/O Late Suraj Narain Srivastava (8) Mrs Shilp Ranjan D/O Late Suraj Narain Srivastava (9) Shymal Narain S/O Late Kailash Narain Srivastava (10) Mrs Poonam Srivastava and (11) Mrs Roopam Narain Pande and (12) Ms Rolee Narain D/O Late Kailash Narai Srivastava

Promotors Name:- Orchidgreen Infracity Private Limited through director Sanjay Mani Tripathi 108, Goel Hata, Dharamshala bazar, Gorakhpur U.P. 273001

sheet number 10

DWN BY: CKD BY:

OWNER SIGN.

ACORE ARCHITECTURAL SERVICES PVT. LTD
ARCHITECT:ASHISH SRIVASTAVA
(B. ARCH)
BRANCH OFFICE : 935/D MATRI ANCHAL NEAR GORAKHNATH RAIL-WAY CROSSING GORAKHPUR
TEL: OFF:3294813,RESI:2255290, MOBILE:9415321836.
ASHISH SRIVASTAVA B.ARCH, A.I.A. ARCHITECT C.O.A. Regd. No. CA/97/21613