WATER SUPPLY PLAN

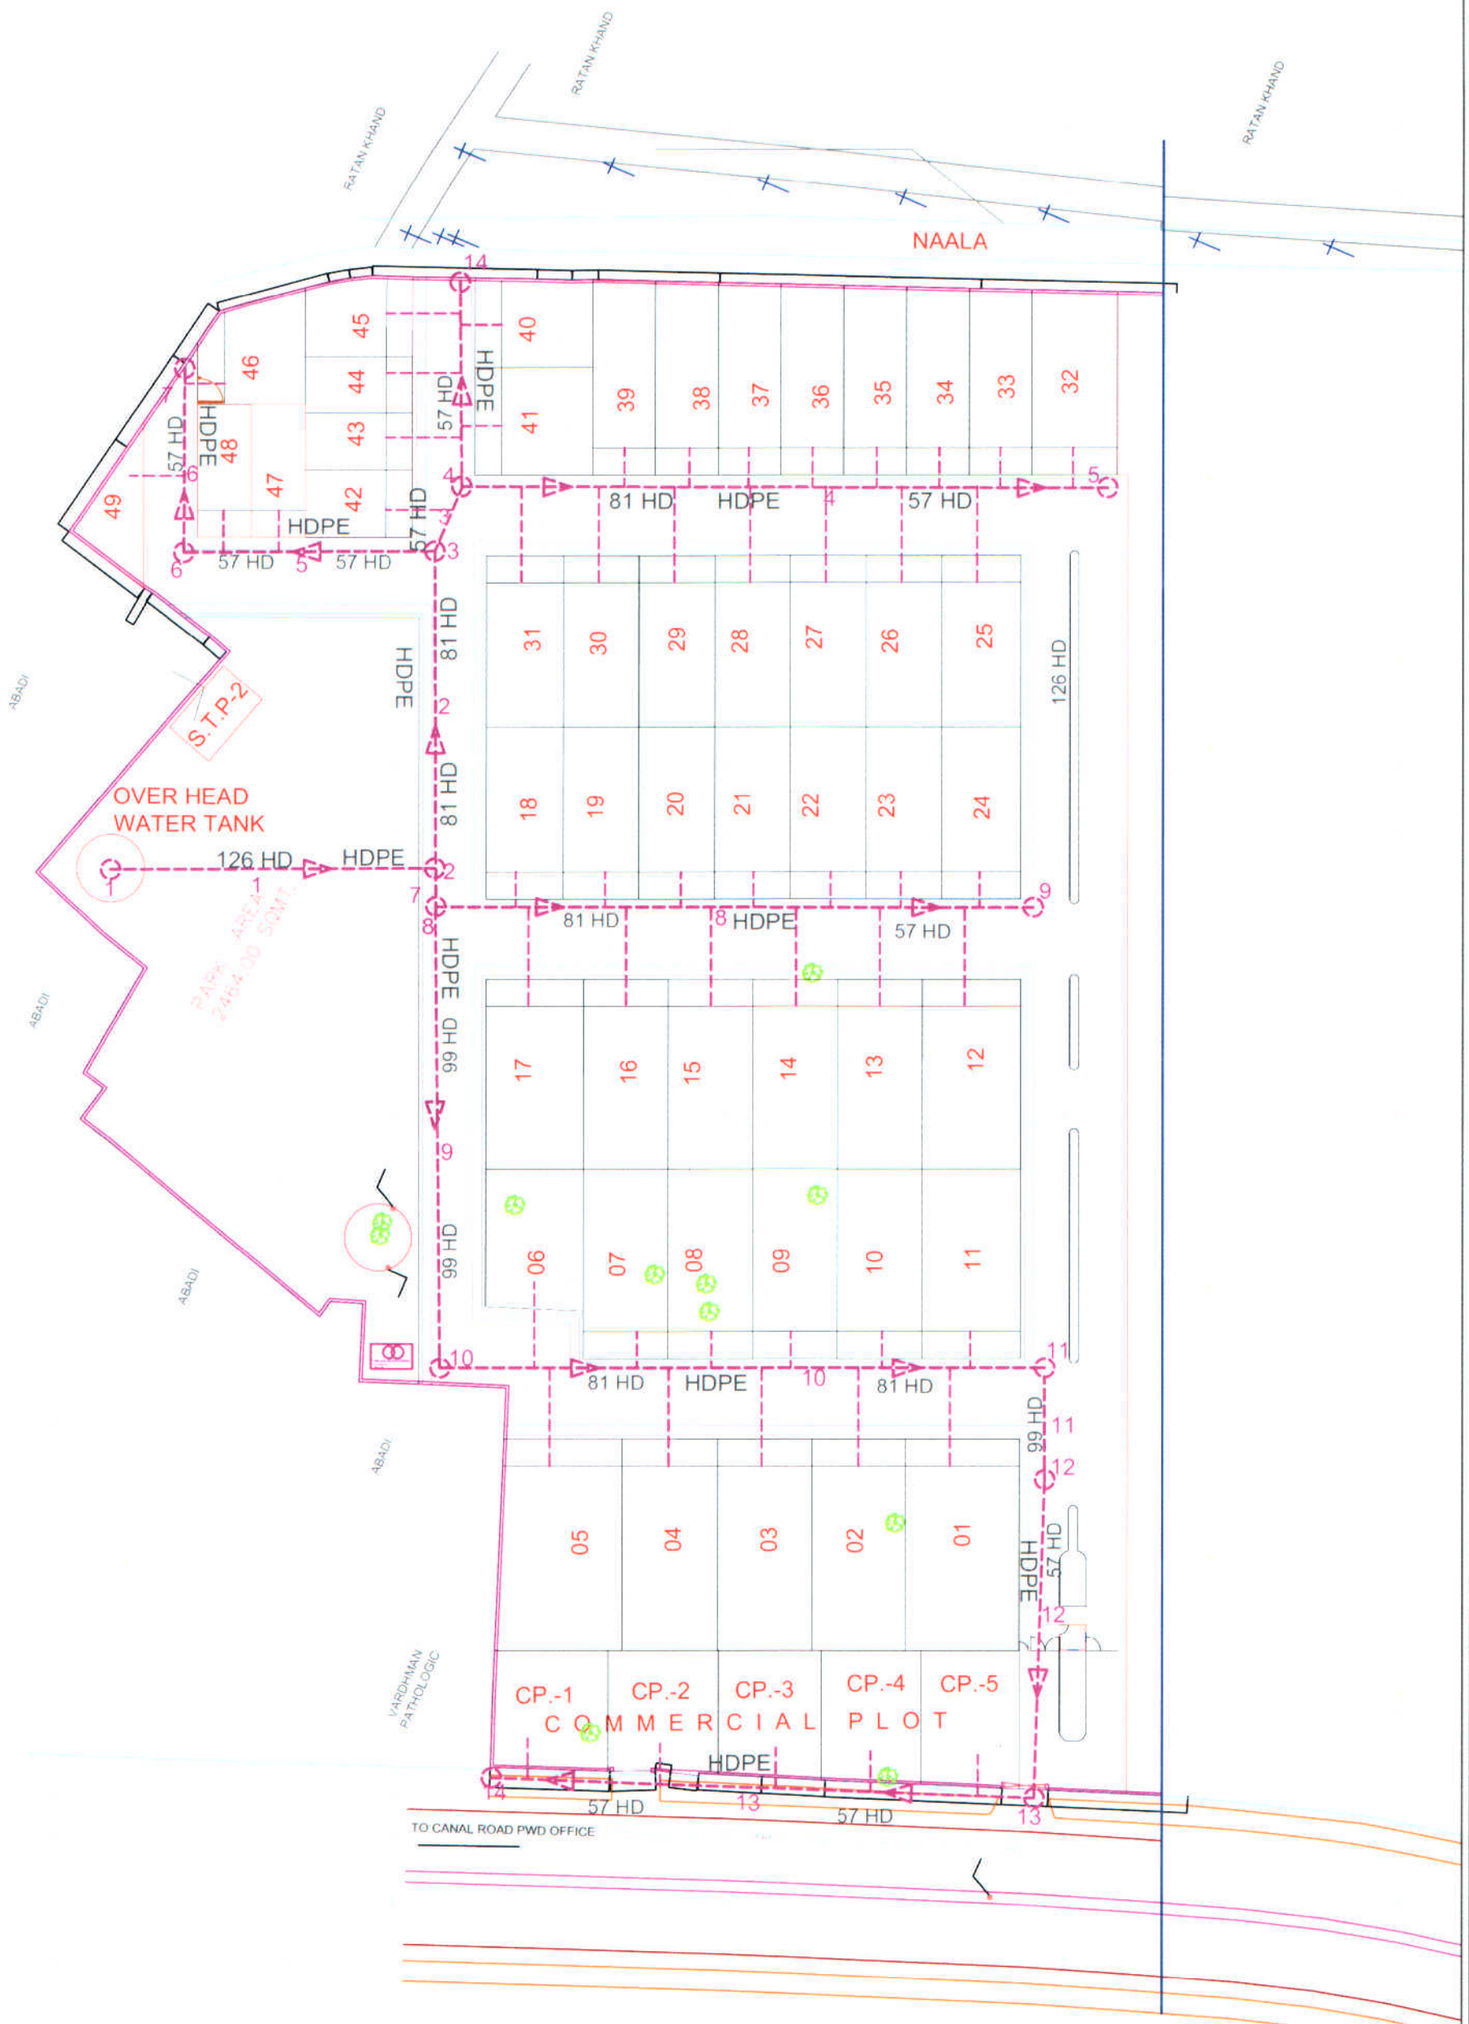

RATAN KHAND
WATER SUPPLY LAYOUT PLAN

PROJECT	DRAWING TITLE:-	SHEET NO.	DATE	NORTH	ARCHITECT:-
PROPOSED SITE PLAN OF PAREKH ENCLAVE AT RATAN KHAND	LEFT SIDE WATER SUPPLY PLAN		06/07/2022	NORTH	Ar. Pravin Mishra 10, 3rd Floor, Skyline Plaza-1 Sushant Golf City, Lucknow Regd. No.-CA/91609