PRODUCED BY AN AUTODESK EDUCATIONAL PRODUCT

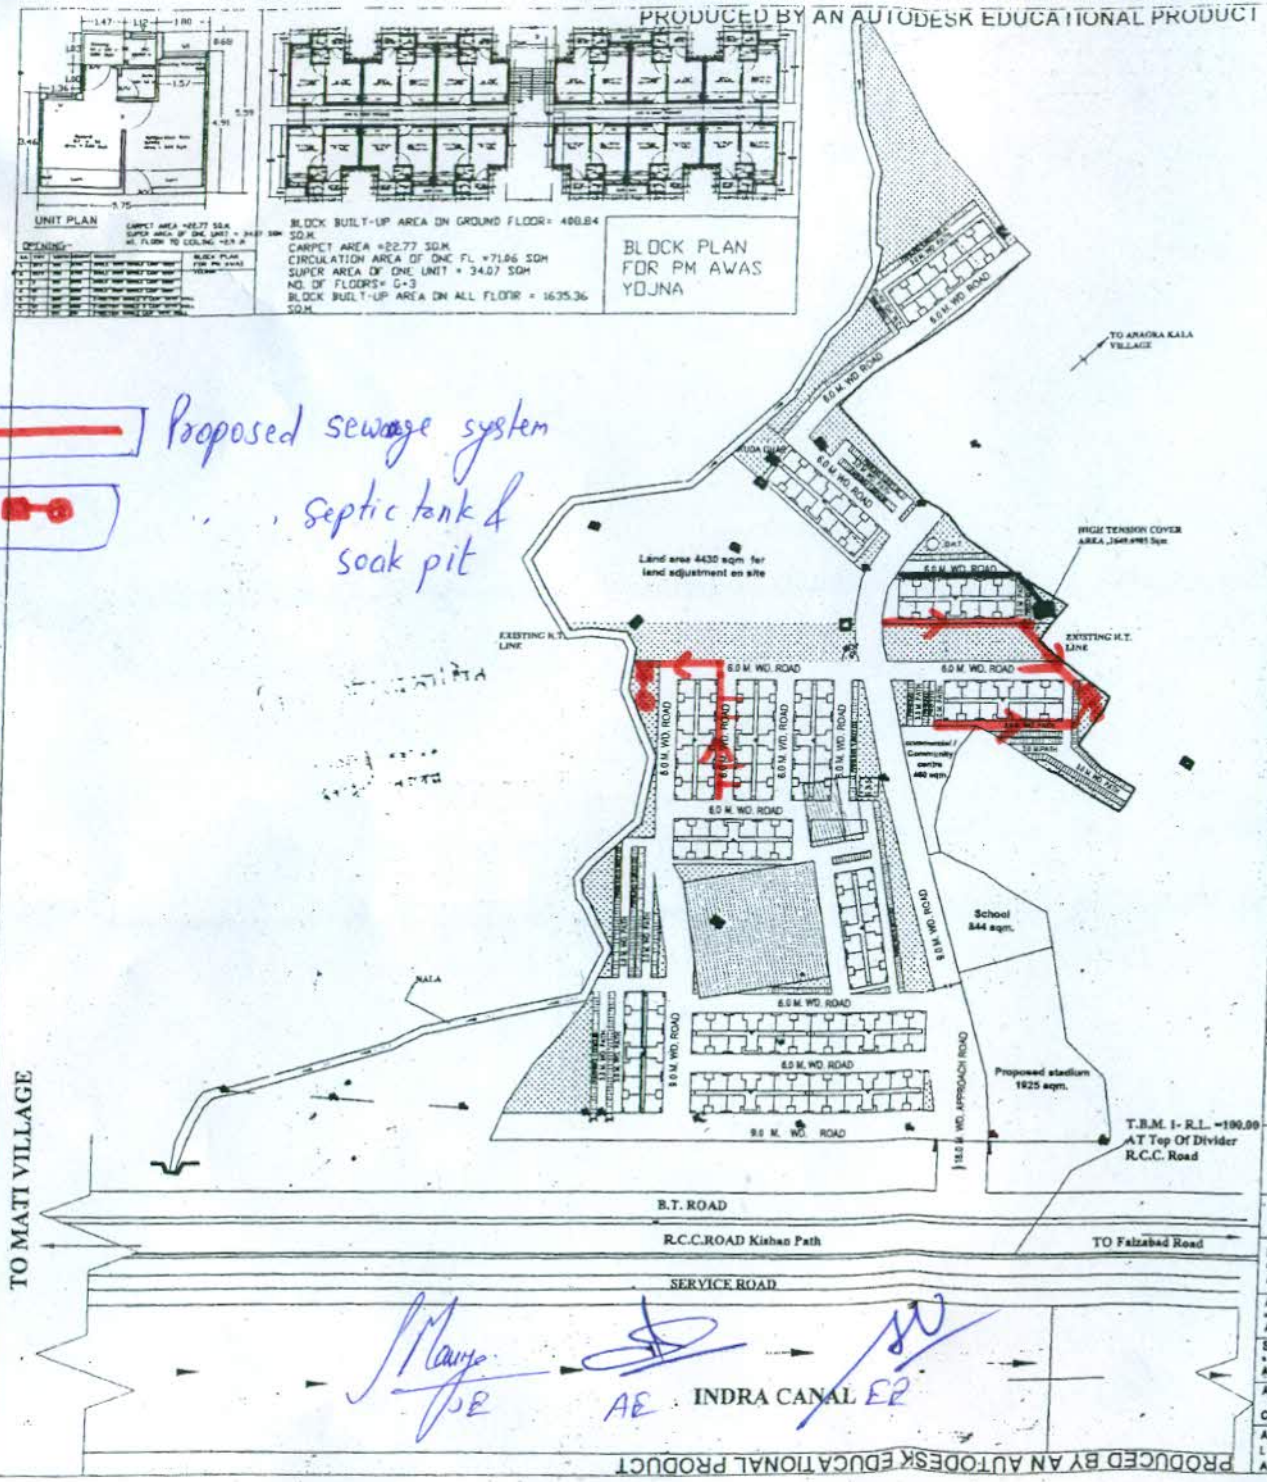

PRODUCED BY AN AUTODESK EDUCATIONAL PRODUCT

ISO-9001:2000

UPAVP
ARCHITECTURAL AND PLANNING SECTION
GIRI COMPLEX, INDIRA NAGAR
LUCKNOW-226016
Email : uphdb@sancharnet.in

UPHDB/APD/UN-4 PMAY/CD-19/ ANAURA/190/2018

LAYOUT PLAN OF PMAY

SHEET NO.

DRG.NO.

VILL. - ANAURA TAHSIL- SADAR, LUCKNOW

NOTE :-

1. THIS LAYOUT PLAN HAS BEEN PREPARED ON THE BASIS OF INFORMATION RECEIVED FROM EX. EN.,C.D.-19, VIDE HIS LETTER NO.. 1903/Y-22/92 DATED 28.08.2018.
2. THIS LAYOUT PLAN HAS BEEN PREPARED ON THE BASIS OF FEASIBILITY RECEIVED FROM EX. EN.,C.D.-19, VIDE HIS LETTER NO.1928/Y-22/97 DATED30.08.2018.
3. प्रधानमंत्री आवास योजना के अन्तर्गत परिषद को दिये गये निर्धारित लक्ष्य के सापेक्ष उक्त योजना में भवनों का निर्माण डिमाण्ड सर्वे के आधार पर कराया जाना है।

AREA STATEMENT-

TOTAL LAND AREA	- 22354.48 SQM(2.235 Hect.)
COMMERCIAL/COMMUNITY	- 460.00 Sqm.
SCHOOL AREA	- 844.00 Sqm.
GREEN AREA	- 4240.87 Sqm.(18.97%)
PARKING	- 688 NO.(1376.00 Sqm.) @ 2 Sqm./FLAT
BLOCK AREA	- 408.84 Sqm.
GROUND COVERAGE	- 6854.00 Sqm.(30.60%)
F.A.R.	- 1.024

E.W.S. TYPE DESIGN

UNIT CARPET AREA - 22.77 SQ.MT.

SUPER AREA OF ONE FLAT - 34.07 SQ.MT.

TOTAL LAND AREA - 22354.48 SQ.MT.

RESIDENTIAL:- TOTAL UNITS -672

PARTICULAR	NO. OF BLOCK	NO. OFUNIT IN EACH BLOCK	NO. OF FLOOR	TOTAL UNITS	UNIT AREA (SQ.MT.)	SUPER AREA OF UNIT (SQ.MT.)
E.W.S.	14	48	G + 3	672	22.77	34.07

ARCHITECTURE & PLANNING UNIT- 4
U.P. AVAS EVAM VIKAS PARISHAD LUCKNOW

LAY-OUT PLAN OF PMAY
VILL. - ANAURA, TAHSIL- SADAR, LUCKNOW.

DATE : 04.09-2018

R. S. MAURYA /ANSHU ARCH. ASSTT.	05.09.18
ALOK KUMAR VERMA ASSTT. ARCH. PLANNER	5.9.18
SANJEEV KASHYAP ARCHITECT PLANNER	5-9-2018
A. K. SHUKLA CHIEF ARCHITECT PLANNER	6/9/18
AJAY CHAUHAN I. A. S. AVAS AYUKT	

PRODUCED BY AN AUTODESK EDUCATIONAL PRODUCT

PRODUCED BY AN AUTODESK EDUCATIONAL PRODUCT