| WATER LINE DETAILS | | | |
|---|---|---|---|
| SYMBOL | SIZE OF PIPE | TYPE OF PIPE | LENGTH(INMETER)NOS |
| | 110 MM Ø | | 180.00M. |
| | 80 MM Ø | | 555.00M. |
| | 50 MM Ø | | 29MM. |
| T | - | T-JOINT | 10 NOS |
| EC | - | END CAP | 11 NOS |
| B | - | BEND | 1 NOS |
| V | - | VALVE | 3 NOS |
| BUSTER PUMP | | | |
| SLUICE VALVE | | | |

CONNECTION POINT FOR LIFTING PUMP

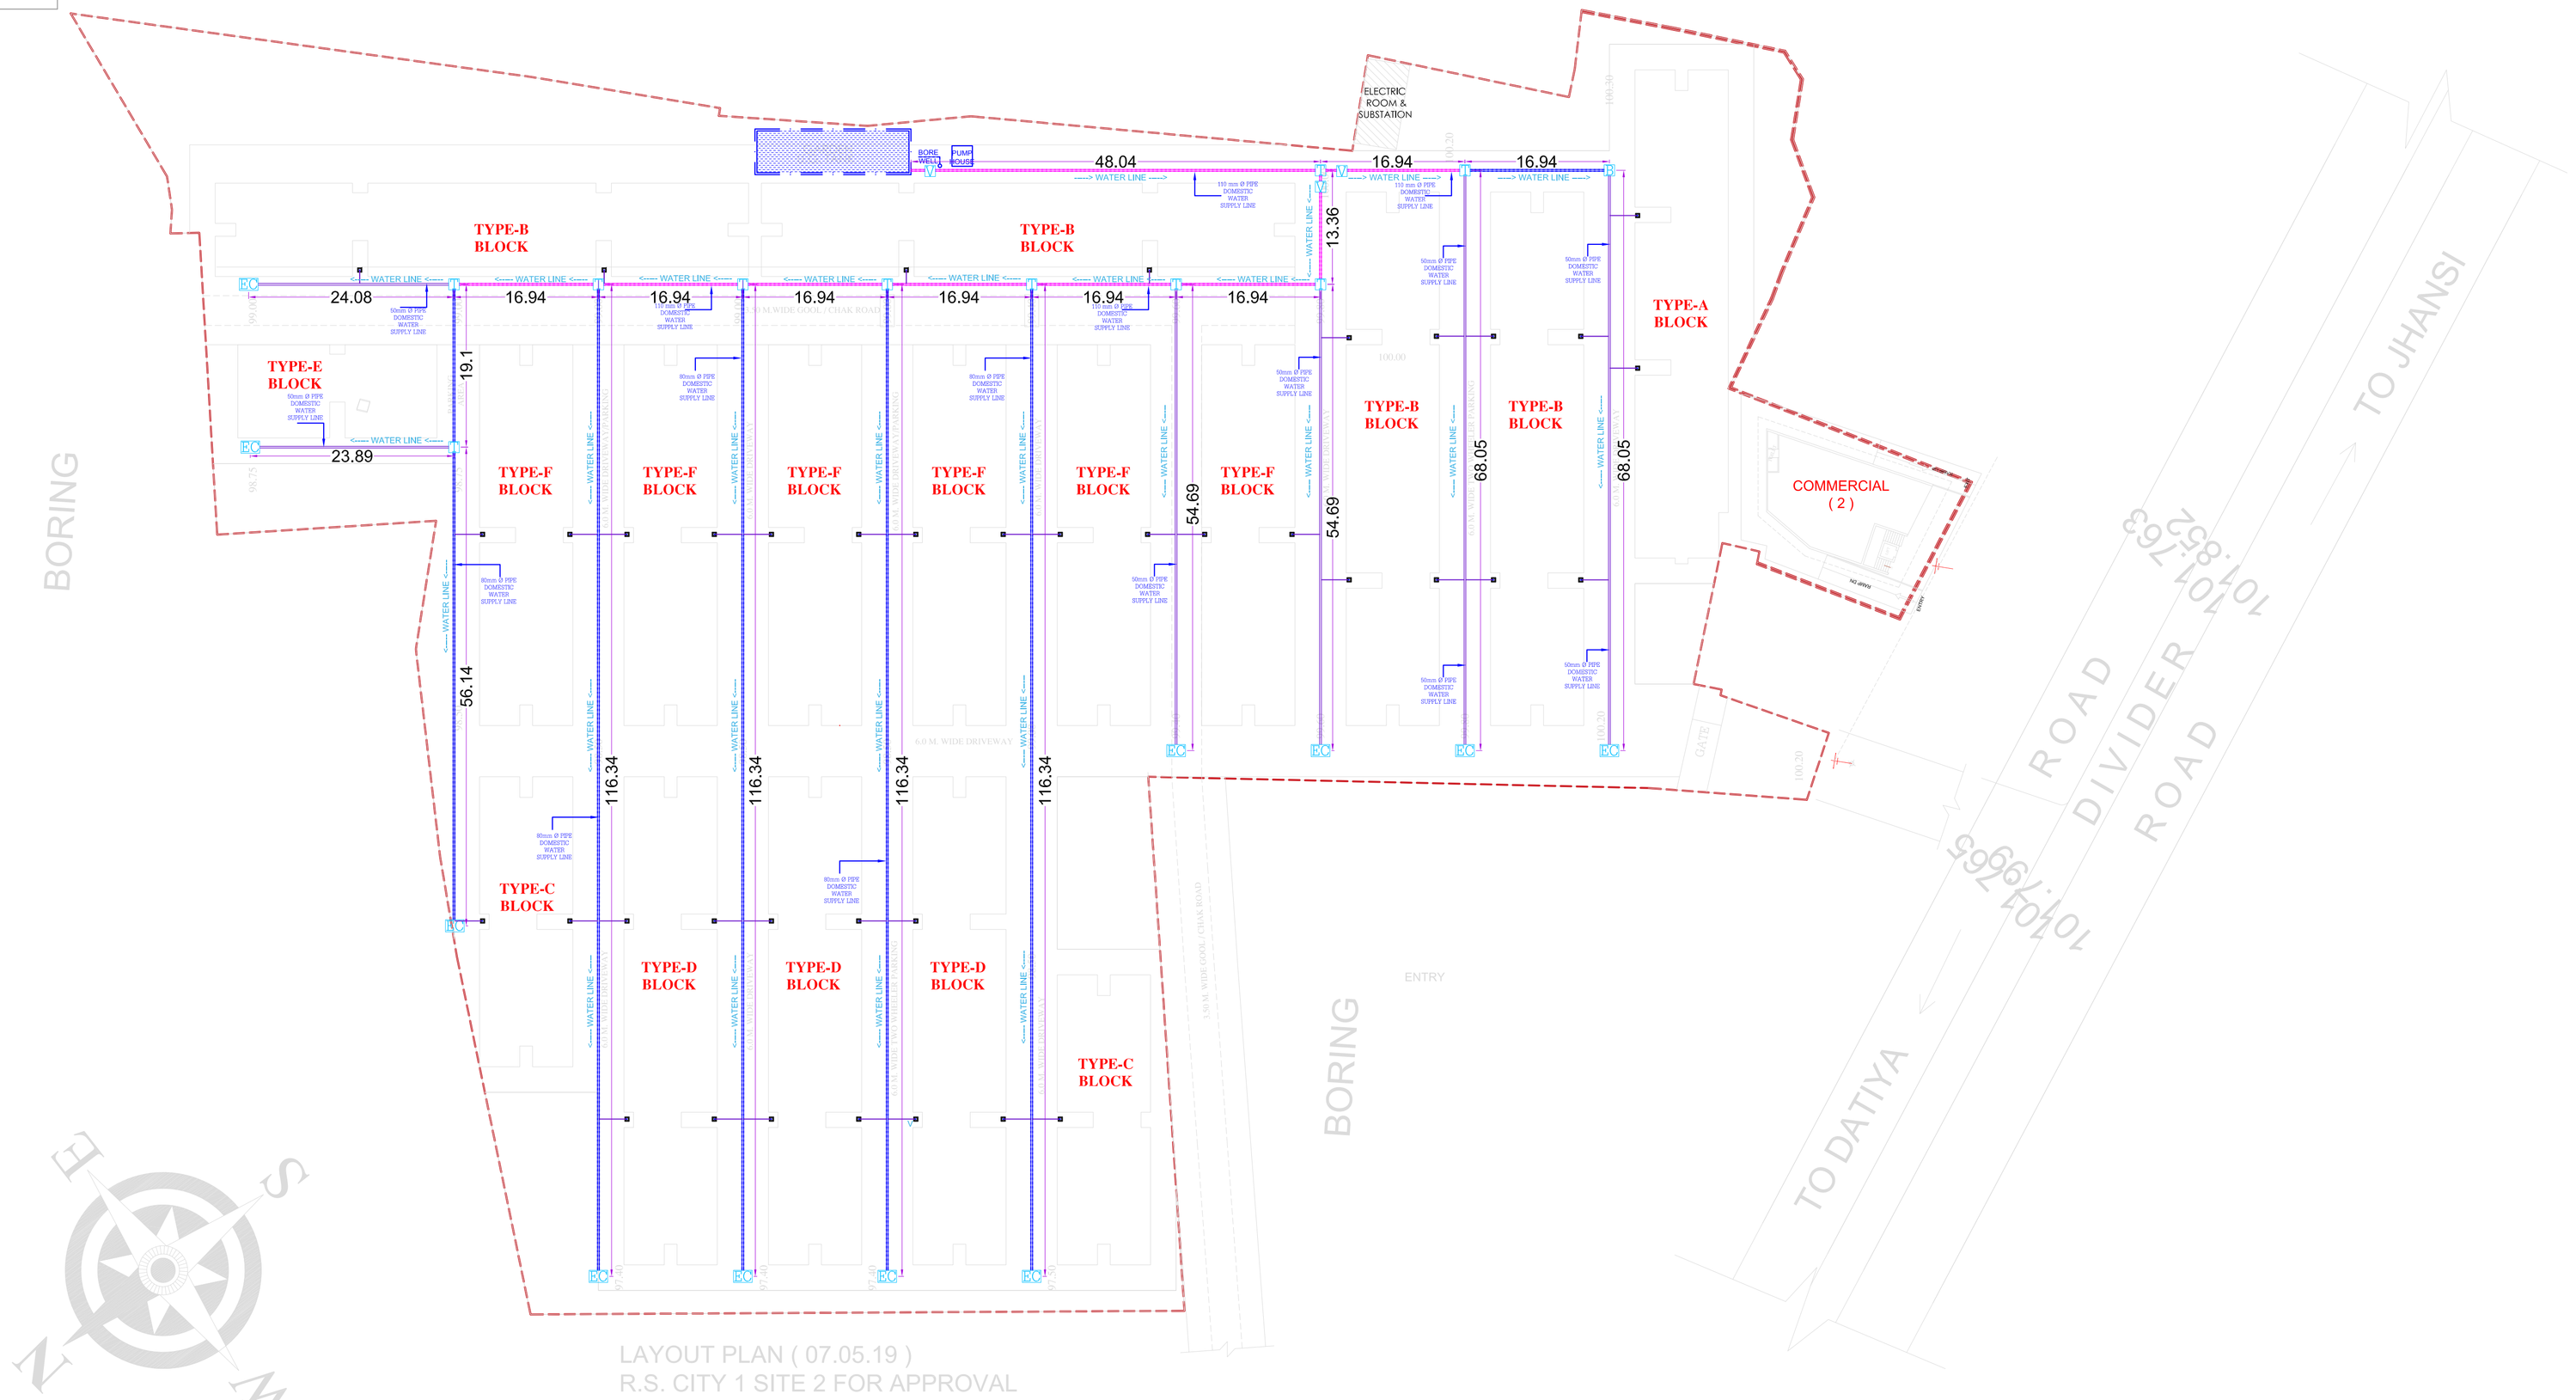


WATER LINE DETAILS

STUDY PURPOSE

R.S. CITY 1 SITE 2