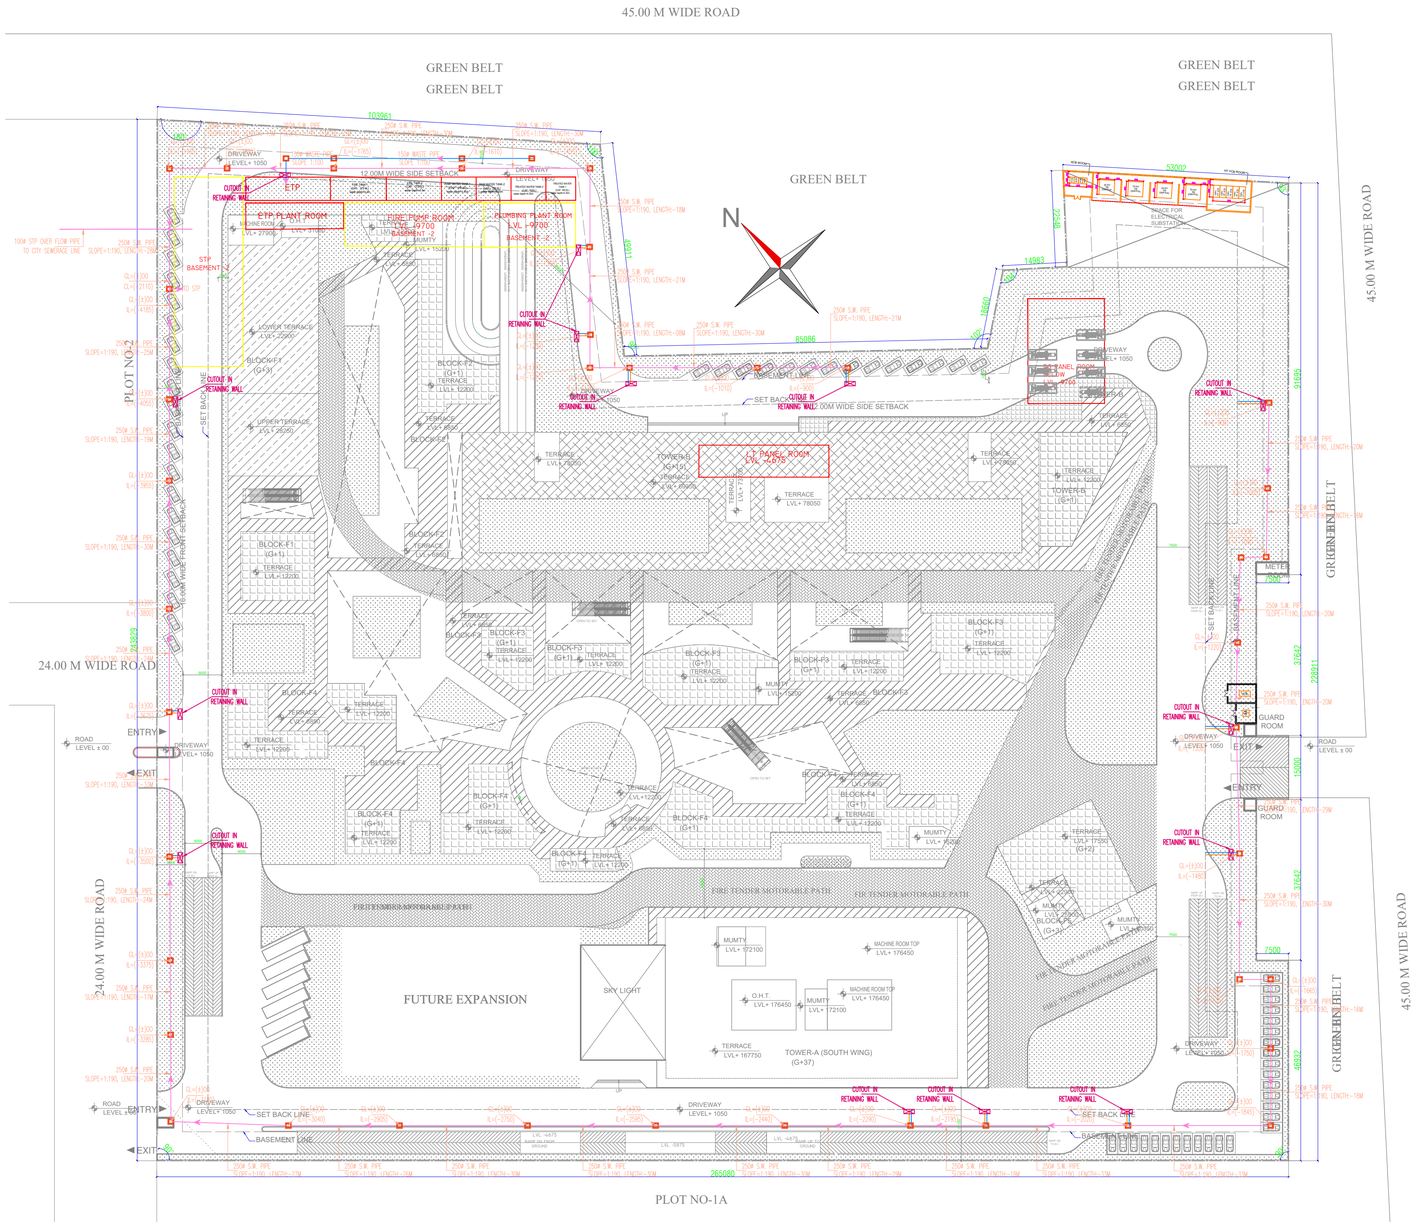

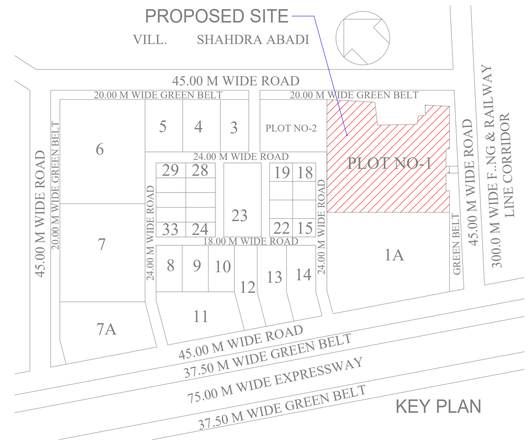

KEY PLAN

LEGEND FOR PLUMBING	
M.H SMH	MANHOLE FOR SEWER
	SEWERAGE PIPE

SUBMISSION

PROJECT:

PROPOSED INSTITUTIONAL BUILDING
ON PLOT -1 SECTOR - 142, NOIDA
FOR SS TECHNOPARK PRIVATE LIMITED

DRAWING TITLE :

SITE PLAN
SEWERAGE LAYOUT

ARCHITECT	CLIENT
ACPL Design Limited NEW DELHI	
OWNER'S SIGN	ARCHITECT'S SIGN.

ARCHITECT :

ACPL Design Ltd

ISO 9001:2008

Architecture Management Planning

E-24,South Extension-1 New Delhi 110049. India

T: +91 11 24622195 +91 11 24646709

E: contact@acplonline.com F: +91 11 24634069

www.acplonline.com

NORTH

SCALE	DEALT BY	DATE -
1:500		
DESIGN BY	CHECKED BY	DRG. No.
		PL-02