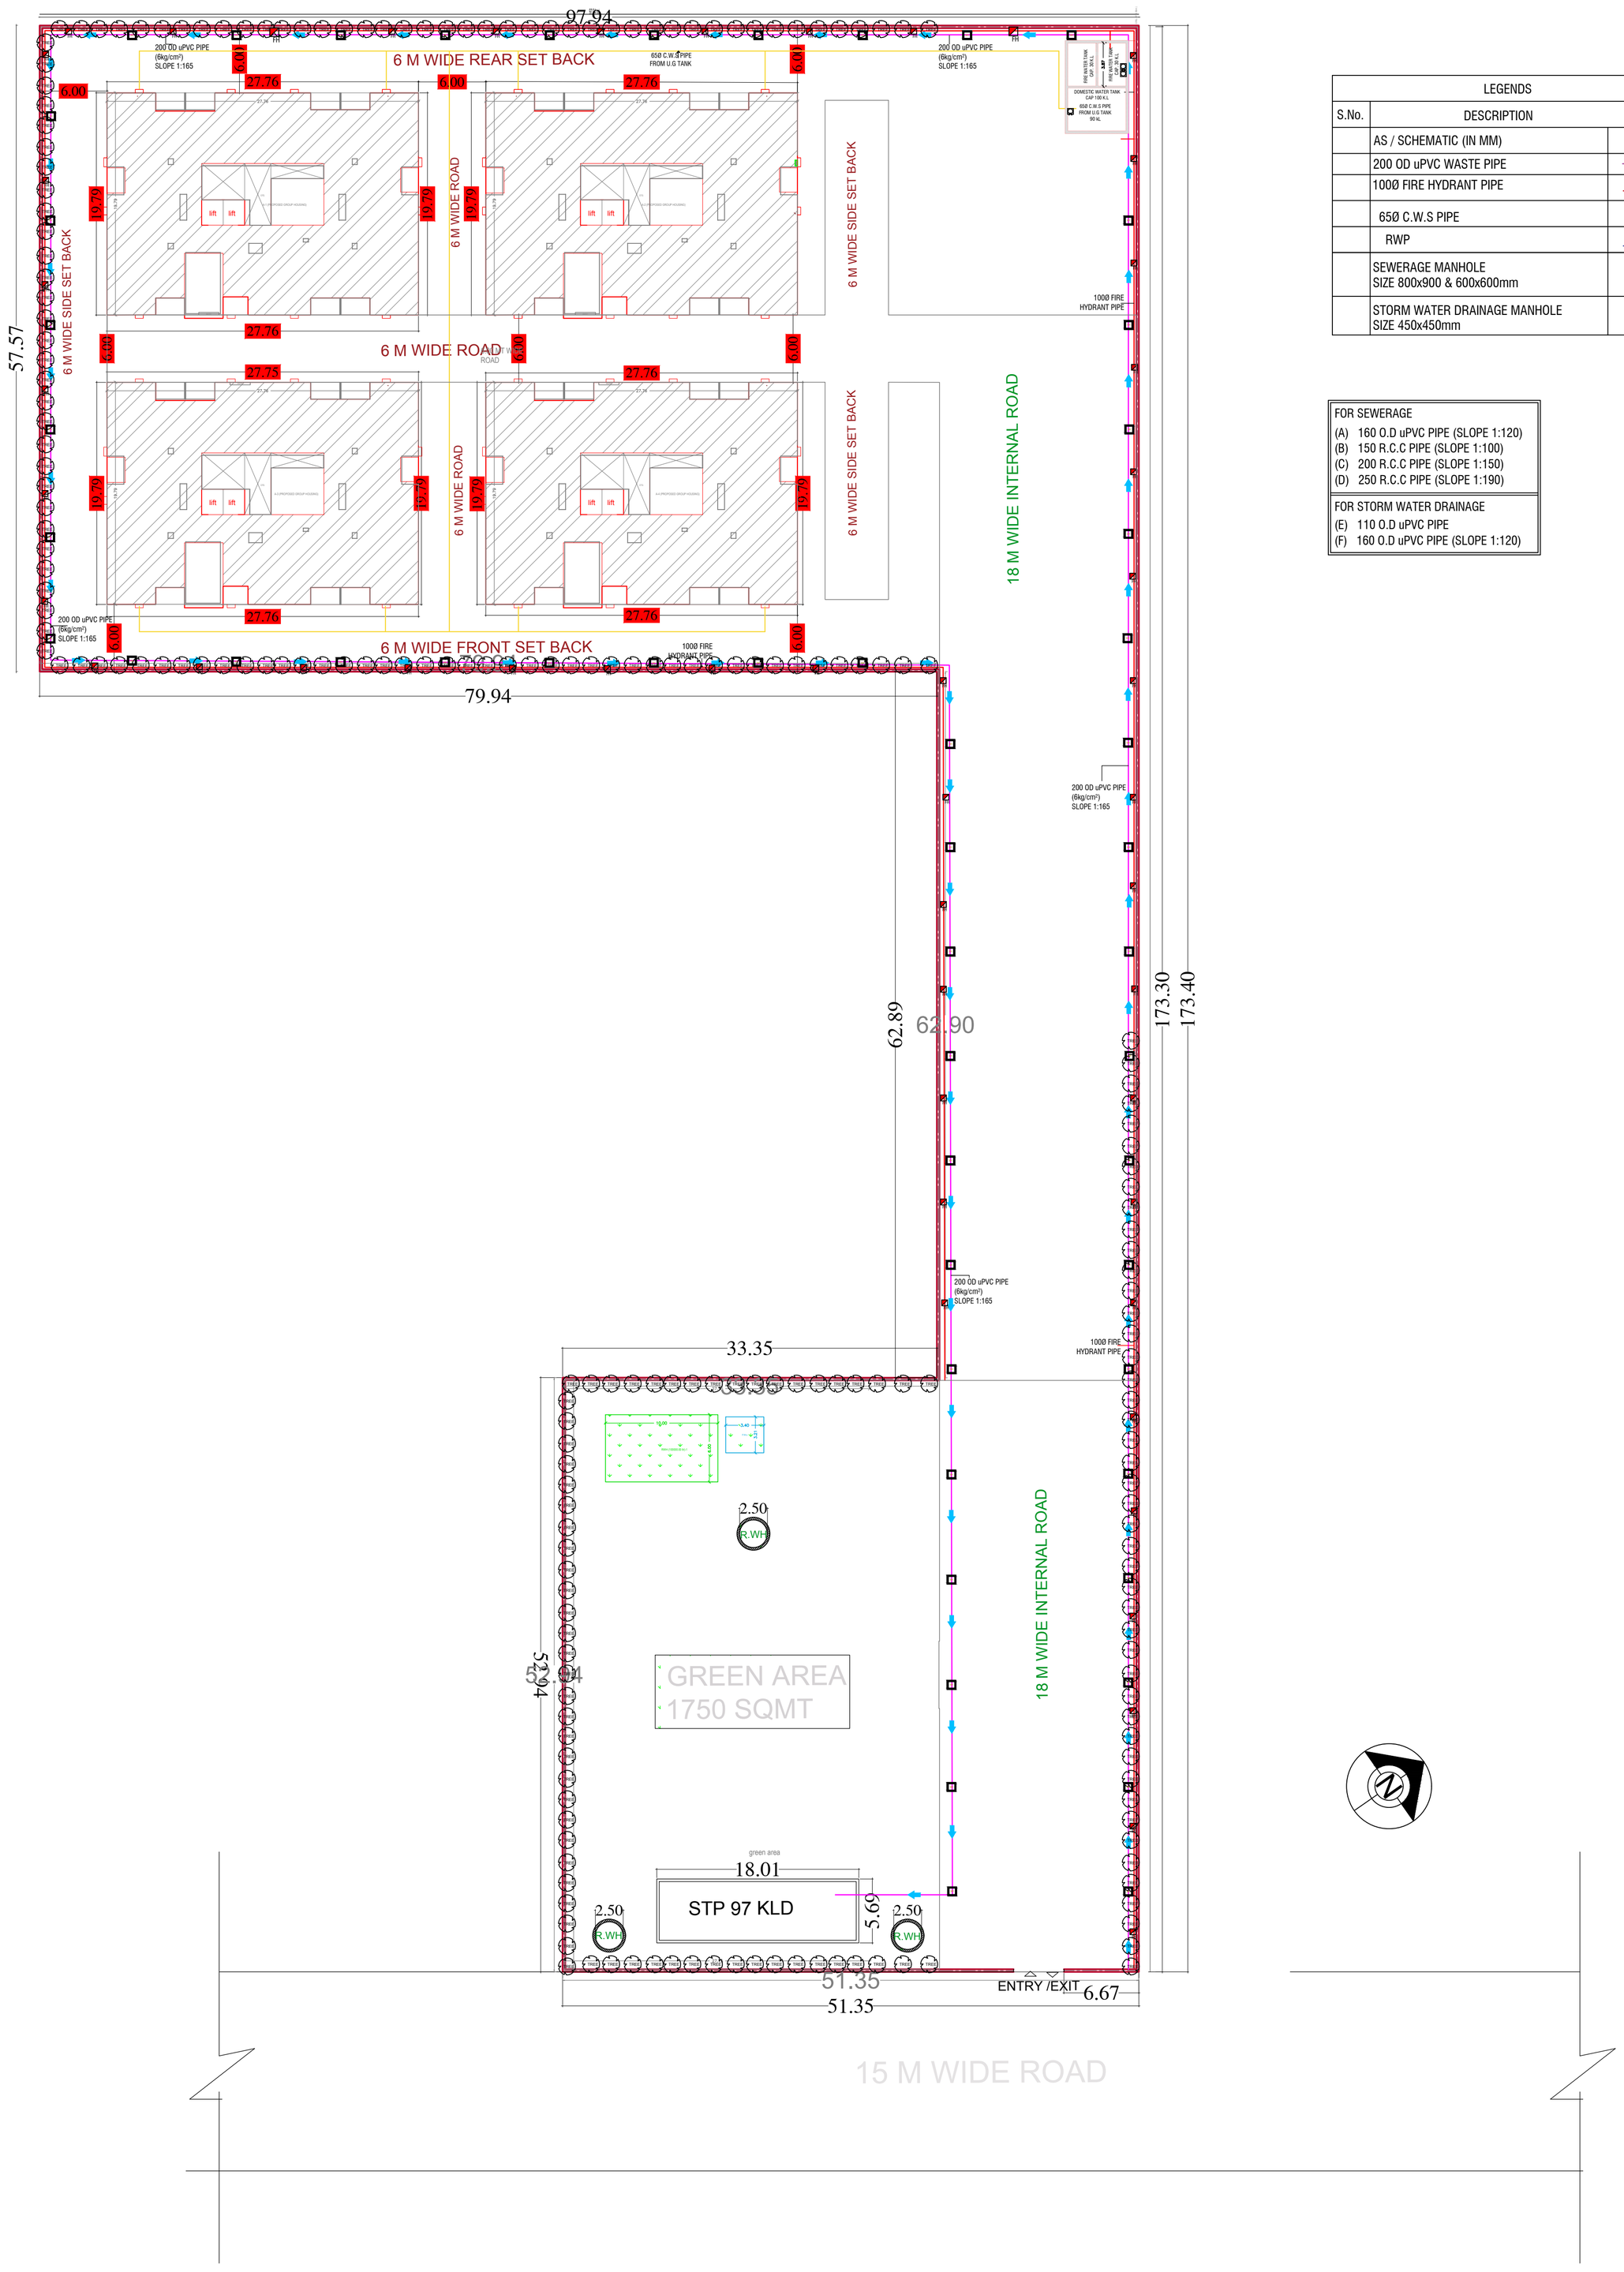

LEGENDS		
S.No.	DESCRIPTION	SYB.
	AS / SCHEMATIC (IN MM)	
	200 OD uPVC WASTE PIPE	
	100Ø FIRE HYDRANT PIPE	
	65Ø C.W.S PIPE	
	RWP	
	SEWERAGE MANHOLE SIZE 800x900 & 600x600mm	MH
	STORM WATER DRAINAGE MANHOLE SIZE 450x450mm	

FOR SEWERAGE

(A) 160 O.D uPVC PIPE (SLOPE 1:120)
(B) 150 R.C.C PIPE (SLOPE 1:100)
(C) 200 R.C.C PIPE (SLOPE 1:150)
(D) 250 R.C.C PIPE (SLOPE 1:190)

FOR STORM WATER DRAINAGE

(E) 110 O.D uPVC PIPE
(F) 160 O.D uPVC PIPE (SLOPE 1:120)

SERVICE PLAN

(WATER SUPPLY/ SEWERAGE)