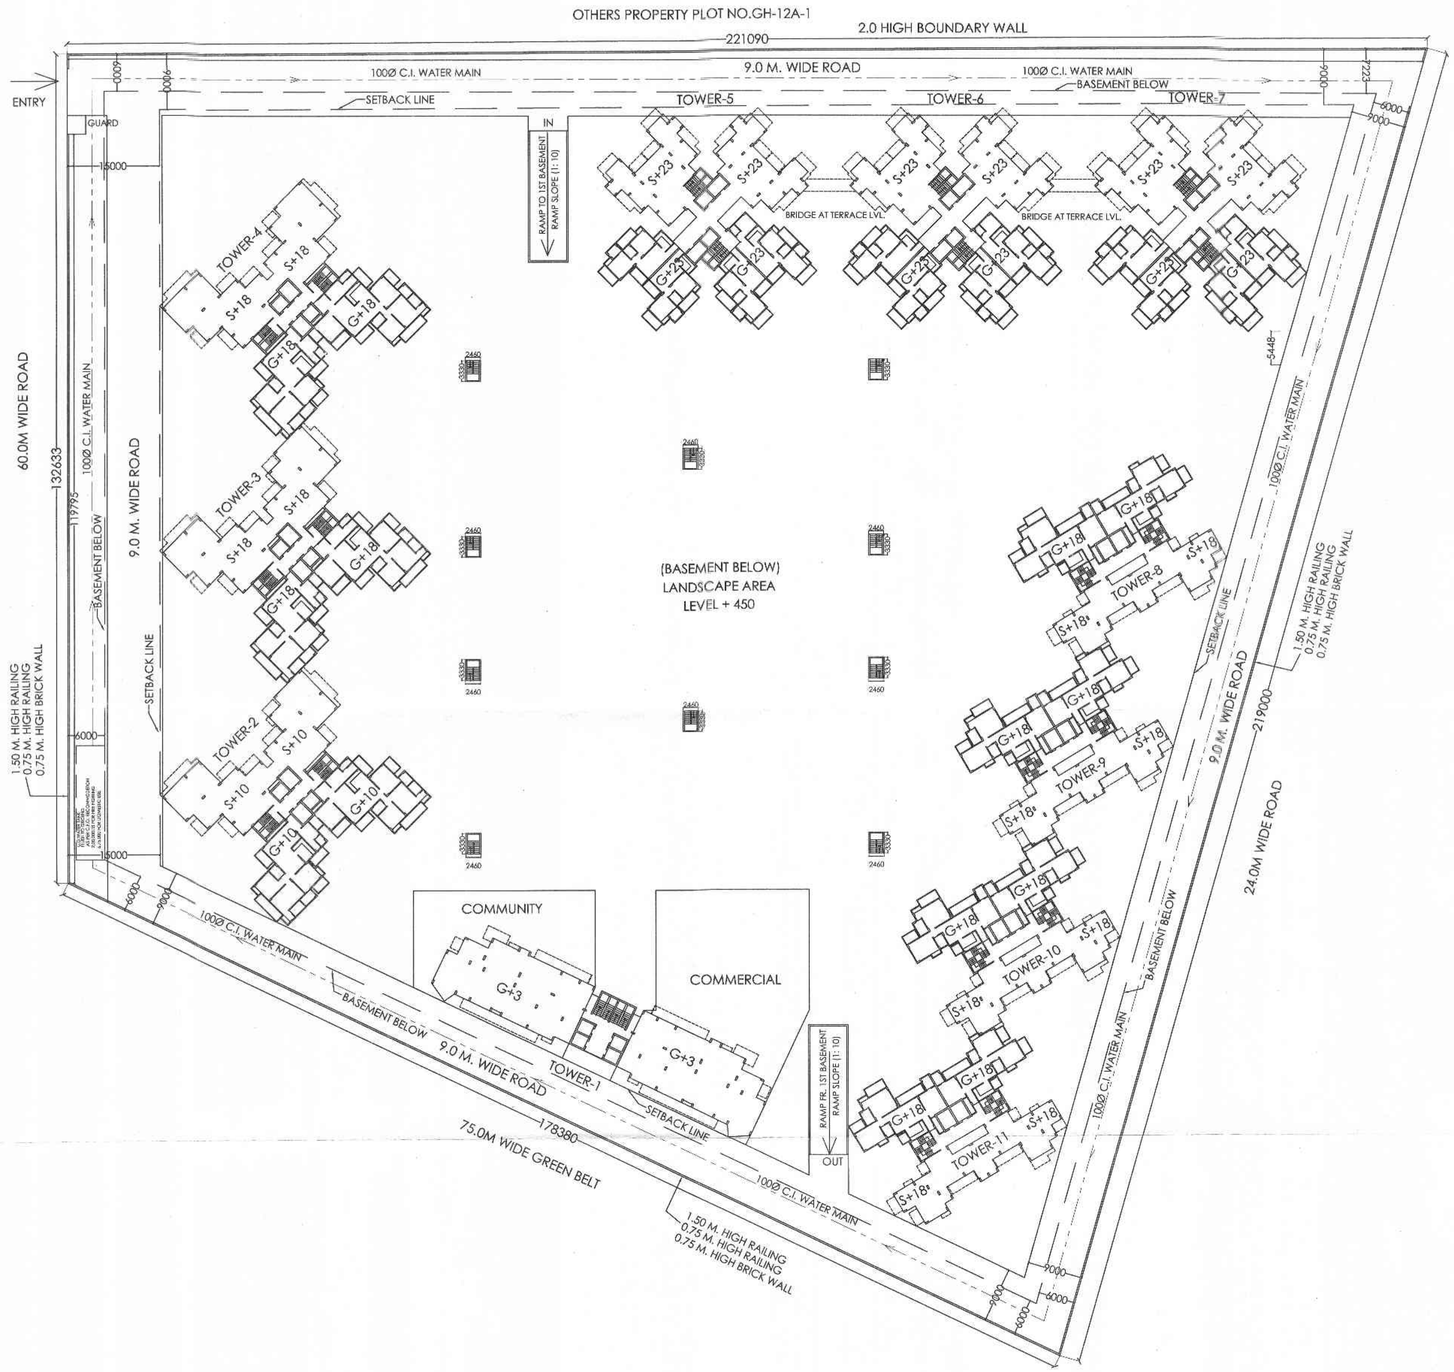

NOTE:-

100 Ø C.I. LINE

40 Ø G.I. DELIVERY LINE

AREA CALCULATIONS:-

TOTAL PLOT AREA = 33941.79 SQ.M.

NUMBER OF DWELLING UNITS = 1086

TOTAL POPULATIONS = 5193 PERSONS

WATER DEMAND:-

AVERAGE WATER DEMAND @135 LIT./READY/DAY

= 5193 X 135 = 7,01,055 LIT.

Greater Noida Industrial Dev. Authority
APPROVED
Vide Letter No. 1974 Dated 9/10/2013
Valid upto Dated 05/10
Manager (Plng. & Arch.)
Gen. Manager (Plng. & Arch.)
Drawing Checked & Verified by
Sr. Fe. (Plng.)

SIGNING AUTHORITY

For Capital Infradevelopers Pvt. Ltd.
Authorised Signatory

ARCHITECTS SIGN

PANKAJ NATH ANDLEY
B. ARCH. A.I.I.A.
ARCHITECT CA/99/24866

SUBMISSION DRAWING

PROJECT:-

GROUP HOUSING FOR
M/s. CAPITAL INFRATECHOMES PVT. LTD.
PLOT NO.GH-12A-2, SECTOR-1,
GREATER NOIDA. (U.P.)

DRG. TITLE:-
SERVICE PLAN (SHOWING WATER LINE)

NORTH

SCALE:-1:100	DRG. NO.:22
DLT.BY.:-	DATE:-18/12/2012

ARCHITECTS:-

P. N. ANDLEY B.ARCH. A.I.I.A.

ANDLEYS ASSOCIATES PVT. LTD.
ARCHITECTS ENGINEERS PLANNERS
39 HOUSING SOCIETY N.D.S.E.-I NEW DELHI - 110049