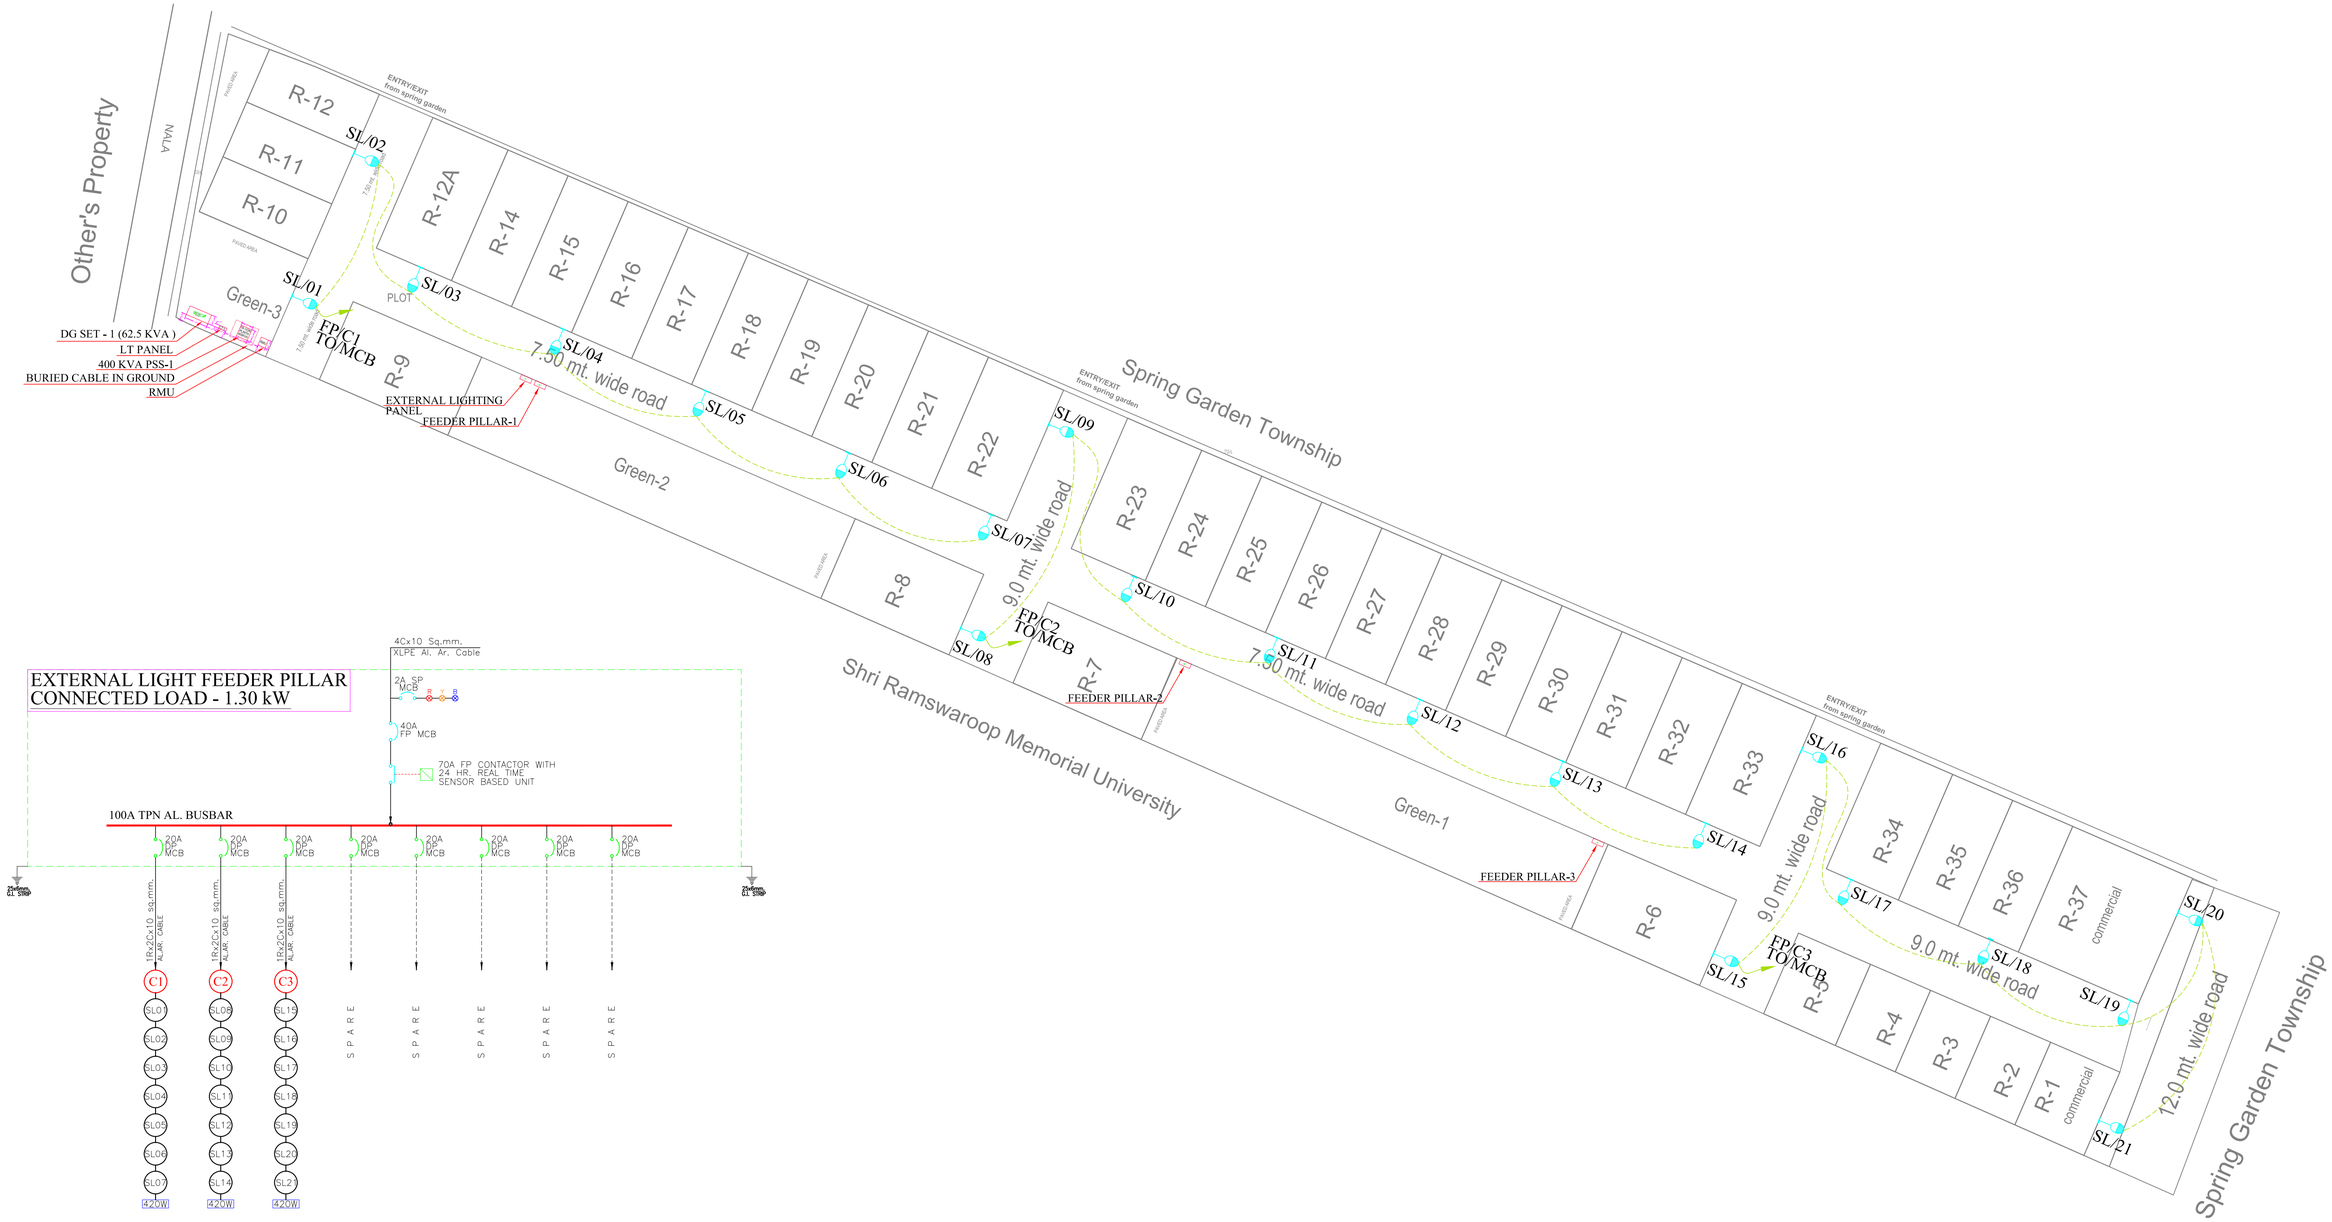

LEGEND:-	DESCRIPTION
	CHAMBER 750 x 750 x 1000 MM (FOR 11 KV CABLES OUTLET)
	CHAMBER 750 x 750 x 750 MM (FOR L.T. CABLES OUTLET)
	CHAMBER 600 x 600 x 750 MM (FOR L.V. CABLES OUTLET)
	CHAMBER 1015 x 600 x 600 MM (FOR ELECTRICAL & L.V. CABLES OUTLET)
	HDPE (DWC) PIPE FOR 11 KV CABLE
	HDPE (DWC) PIPE FOR LT CABLE
	HDPE (DWC) PIPE FOR LV CABLE
	POLE LIGHT (7M HEIGHT.) SINGLE ARM (60WATT LED STREET LIGHT)
	EL-LIGHT LOOPING

TITLE
EXTERNAL LIGHTING

M.E.P. CONSULTANT:

WAC Engineers
MEP Consultants & Project Managers
B-77/78,Sector-6, Noida,UP-201301
Ph.: +91 120-4504693, E-mail: wac@wacmep.com