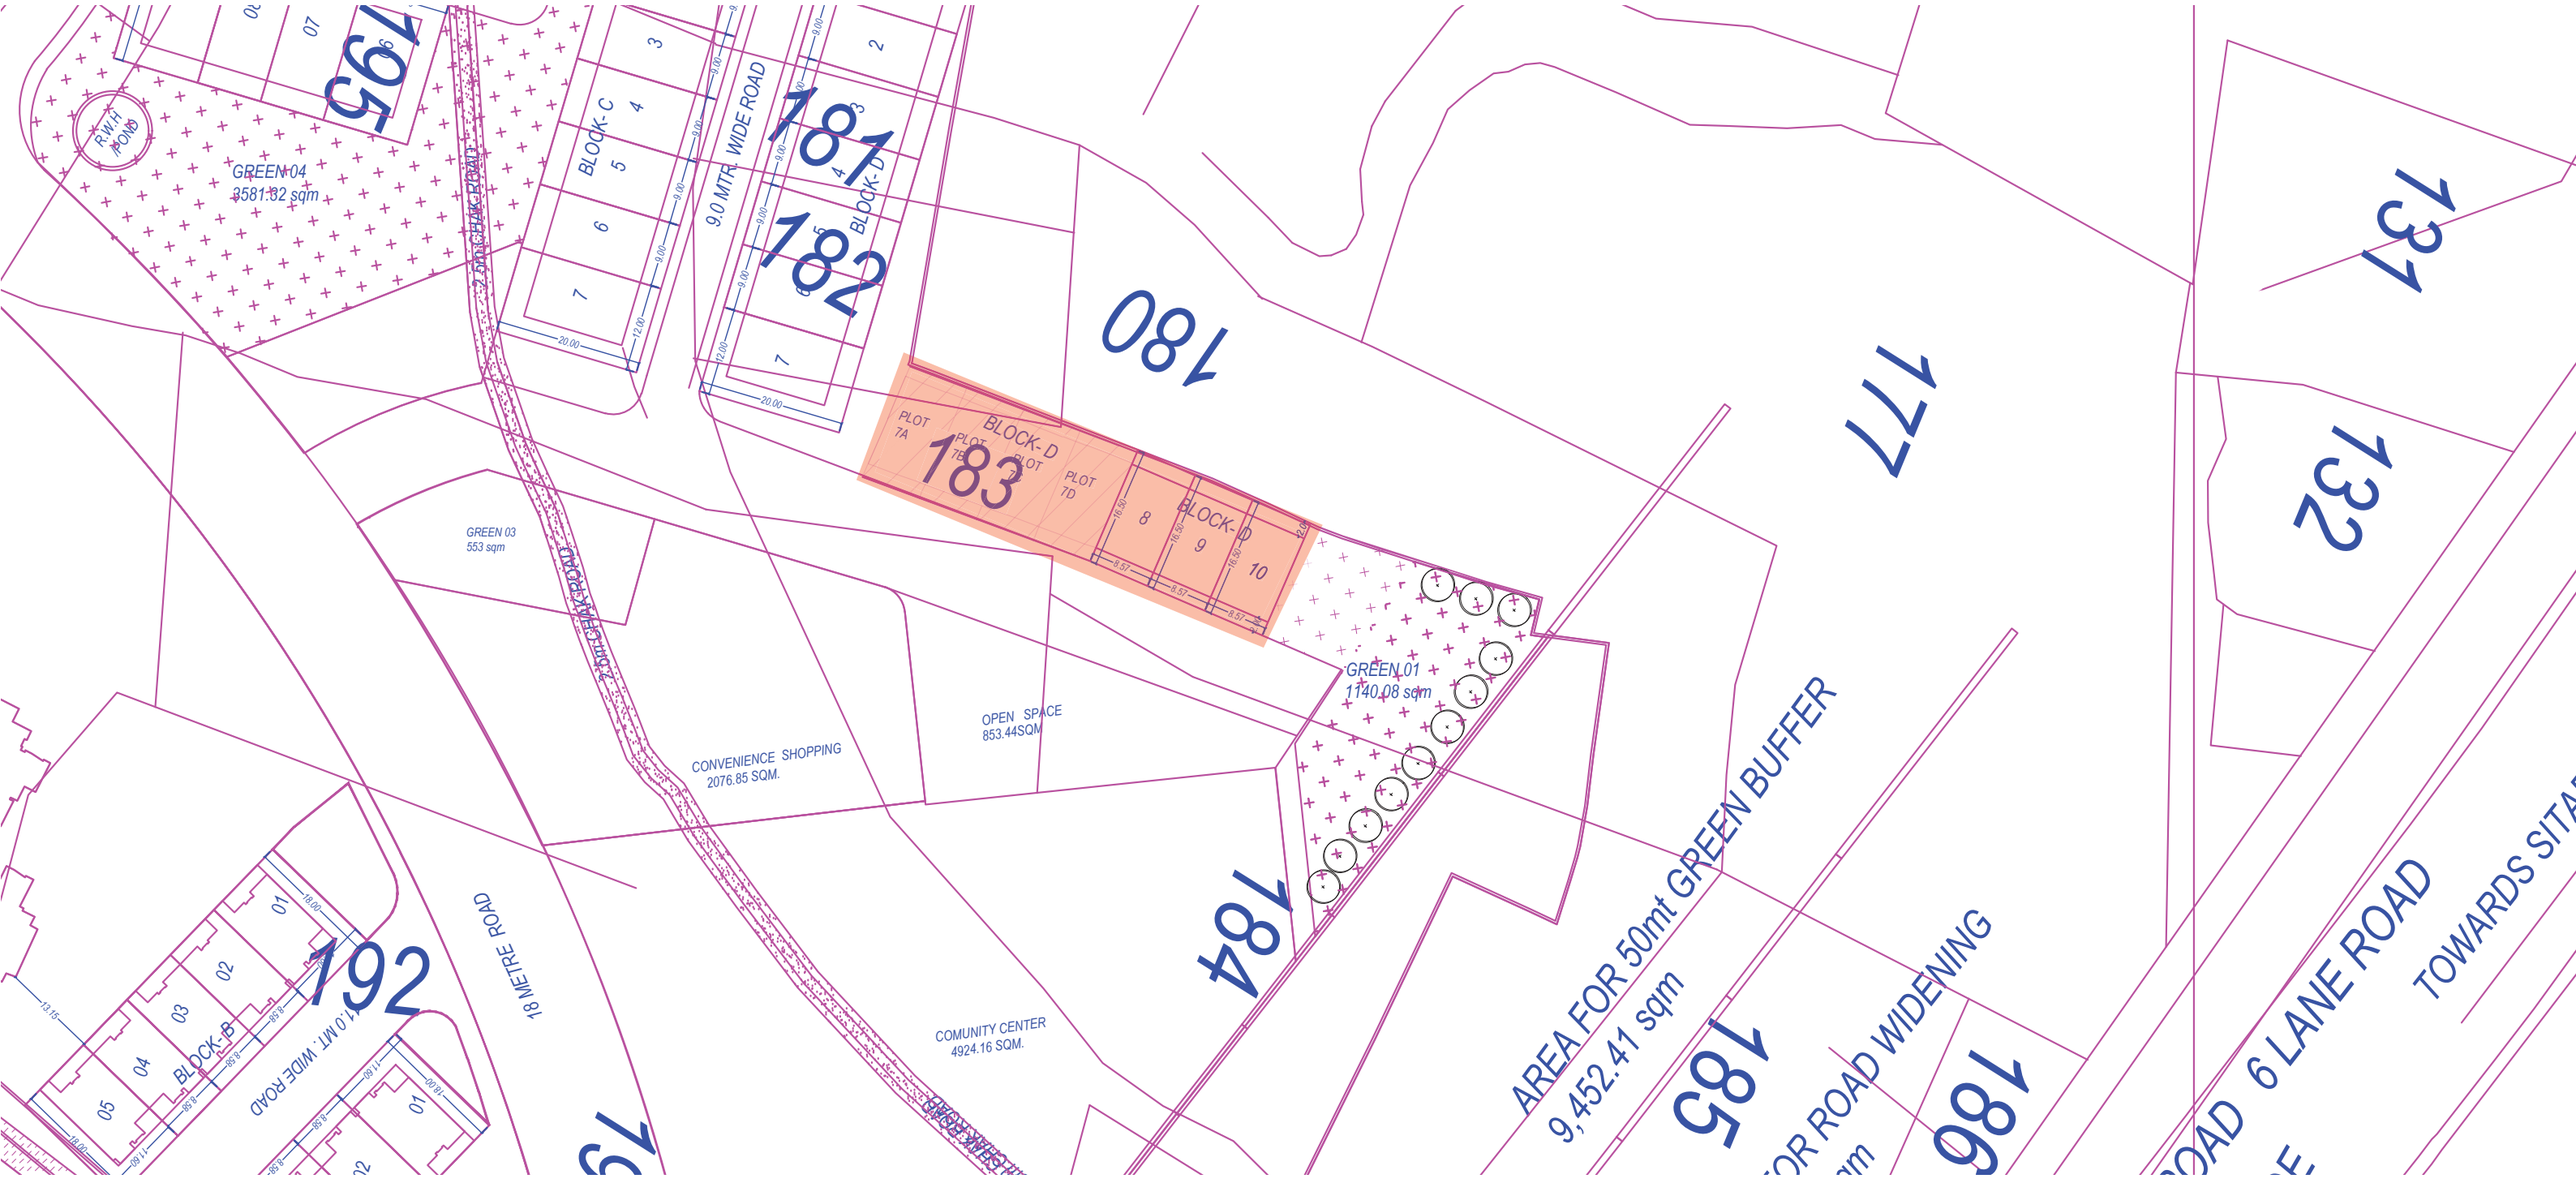
R.W.H POND
GREEN 04
3581.32 sqm
195
07
BLOCK- C
9.0 MTR. WIDE ROAD
181
182
BLOCK- D
180
183
PLOT 7A
PLOT 7B
PLOT 7C
PLOT 7D
BLOCK- D
8
9
10
177
131
132
GREEN 03
553 sqm
GREEN 01
1140.08 sqm
OPEN SPACE
853.44SQM
CONVENIENCE SHOPPING
2076.85 SQM.
184
AREA FOR 50mt GREEN BUFFER
9,452.41 sqm
185
186
6 LANE ROAD
TOWARDS SITA
18 METRE ROAD
192
BLOCK- B
11.0 MT. WIDE ROAD
COMUNITY CENTER
4924.16 SQM.

Project Title :PROPOSED REVISED LAYOUT WITH MINOR CORRECTION AGAINST PREVIOUS SANCTION LAYOUT PERMIT NO. 2018061816272281 0 DATED- 07-03-2019 (GHAILA TOWNSHIP) Village: Ghaila & Alinagar, Lucknow for Shalimar KSMB Village Ghaila, Khasra No:- 2,3,4,5,6,7,12,13,14,23,24,25,27,31,32,87,88,89,89/1594,90Ka,91Ka,91Ka,91Ga,91Gha,92,93,94,95,96,97,108,110,114,115,115/1553,116,117,119Ka,120,121Ka,121Kha,122,123,124Ka,124Kha,181,182,183,184,191,192,195,195/1546,200,201,202,203,204,206,207,209,212,213,214,215,216,217,219,230,231,234,235,236,239,240Sa,Village Ali Nagar, Khasara No:- 5,23,25,26,27,29,35,36,37,39,41,45,46,48(PREVIOUS SANCTIONED PLOTTED RESI DEVELOPMENT / PLOTTED HOUSING/03660/LDA/LD/20-21/2742/29112021 DATED 11 MAR 2022)

Title :	LDA/LD/20-21/2277	Sheet	1
Drawn Date	2022-06-23	Scale	1:100

LEGEND :-

- DRAIN
- WATER LINE
- ELEC.LINE
- SEWER LINE
- RAIN WATER HARVESTING — R. WH
- RAIN WATER HARVESTING — STP 850

Project Title :PROPOSED REVISED LAYOUT WITH MINOR CORRECTION AGAINST PREVIOUS SANCTION LAYOUT PERMIT NO. 2018061816272281 0 DATED- 07-03-2019 (GHAILA TOWNSHIP)

91Kha,91Ga,91Gha,92,93,94,95,96,97,108,110,114,115,115/1553,116,117,119Ka,120,121Ka,

121Kha,122,123,124Ka,124Kha,181,182,183,184,191,192,195,195/1546,200,201,202,203,204,206,207,209,212,213,214,215,216,217,219,230,231,234,235,236,239,240Sa,

Village: Ghaila & Alinagar, Lucknow for Shalimar KSMB

Village Ghaila, Khasara No:- 2,3,4,5,6,7,12,13,14,23,24,25,27,31,32,87,88,89,89/1594,90Ka,91Ka,

Village Ali Nagar, Khasara No:- 5,23,25,26,27,29,35,36,37,39,41,45,46,48

N

DRAWN BY			
DESIGNED BY	ARCITECH PLAN (INDIA) PVT. LTD.		
DATE	DR. M.	SUP.I.	DIR.
SCALE 1:100			
REVISED			

Total Plot Area :- 124117.05	Total FAR Area :- .0
Total Coverage Area :- .0	Total BUA Area :- .0

OWNER'S NAME AND SIGNATURE

DAILBAR KUMAR
PROJECT ARCHITECT(SHALIMAR ORL)7101138803

ARCHITECT'S NAME AND SIGNATURE SPECTATIVE ENGINEER

SHUBHAM KUMAR
CA/2011/55898

Lucknow Development Authority

Building Plan Application Number
LDA/LD/21-2345277

Sanctioned On
14 Jul 2022

Valid Till
17 Jul 2027

Approved By
Vice Chairman (Vice Chairman)

Examined By
Rajesh Sharma (Junior engineer)
Shiv Kumar (Junior engineer)
Nagendra Singh (Assistant Engineer)
Bhupendra Veer Singh (Executive engineer)
Nitin Misal (Chief Town Planner)
Pawan kumar Gangwar (Secretary)

Note: - 1) This drawing is prepared as per the current prevailing Building Bye Laws.
2) If Map sanctioned is used for purpose anything other than stated in application will lead to rejection of Map.

ISO_full_bleed_4A0_(1682.00_x_2378.00_MM)

The correctness and accuracy of Proposed Information and drawing is a responsibility of PO/Owner. Accuracy of Scrutiny Report is subject to accuracy of end-user provided data. 3rd party software/hardware/services, etc. SUPUnit Engineers Ltd. is not liable for any damages which may arise from use, or inability to use the Application. Tools printed in Yellow and Blue color are user inputs, which are not verified and not generated by scrutiny software.