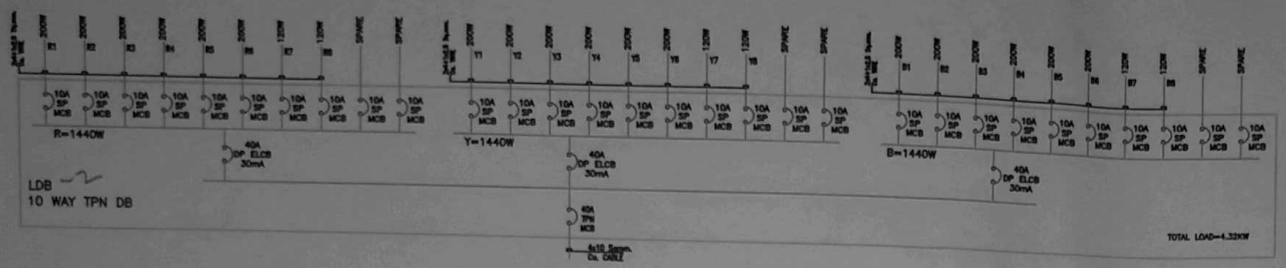

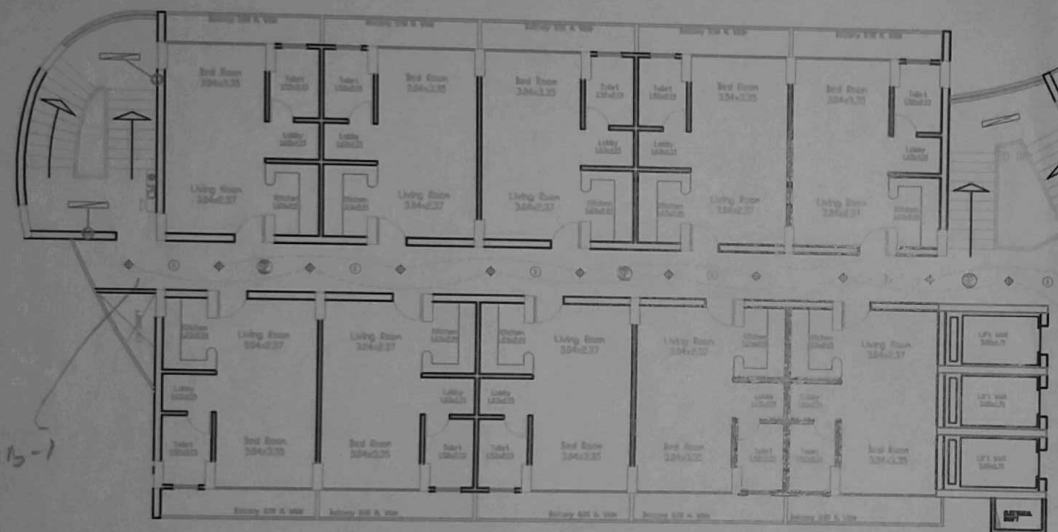

S.NO	SYM	DESCRIPTION
1.		2X18 WATT DOWNLIGHT
2.		STAIRCASE LIGHT
3.		1X36 WATT TUBE LIGHT
4.		2X36 WATT TUBE LIGHT
5.		16 AMP SWITCH SOCKET OUTLET
6.		HOOTER
7.		CONTROL MODULE
8.		MANAUL CALL POINT
9.		ONE WAY SWITCH BOARD
10.		DISTRIBUTION BOARD

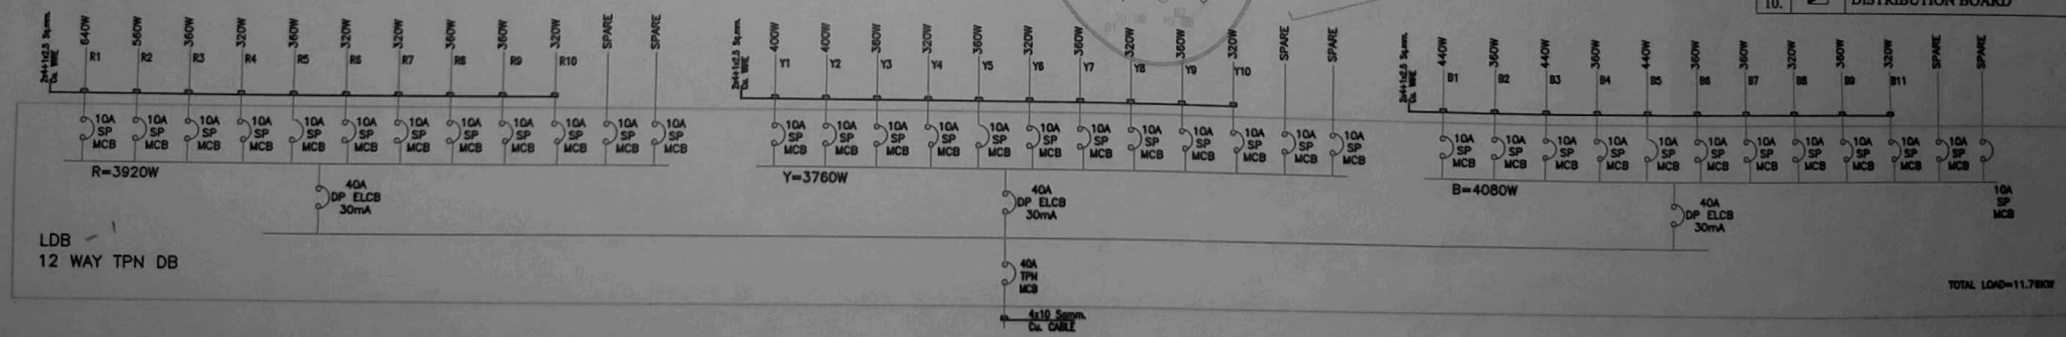

NOTES :-
1). ALL DIMENSIONS ARE IN FEET/INCHES UNIT LESS OTHERWISE SPECIFIED.
2). CO-ORDINSATE THIS DRAWING WITH OTHER RELEVANT ARCH. & SERVICESDRG.

TITLE OF DRG.
Second Floor Plan Tower-B
Common Area Light layout

Project

STR CONSULTANTS

MEP CONSULTANTS
R.S. & associates
S-18, ONE MART MALL
SECTOR-4 VASUNDHARA

DRN BY: SOJAL ASRANI
SCALE: NTS
DRG.NO.: EL-03
DATE: 02-01-11
CHK BY: S.K.
REVISED:

A.k.palhak & associates
ARCHITECTS, INTERIORS & STRUCTURAL DESIGNERS