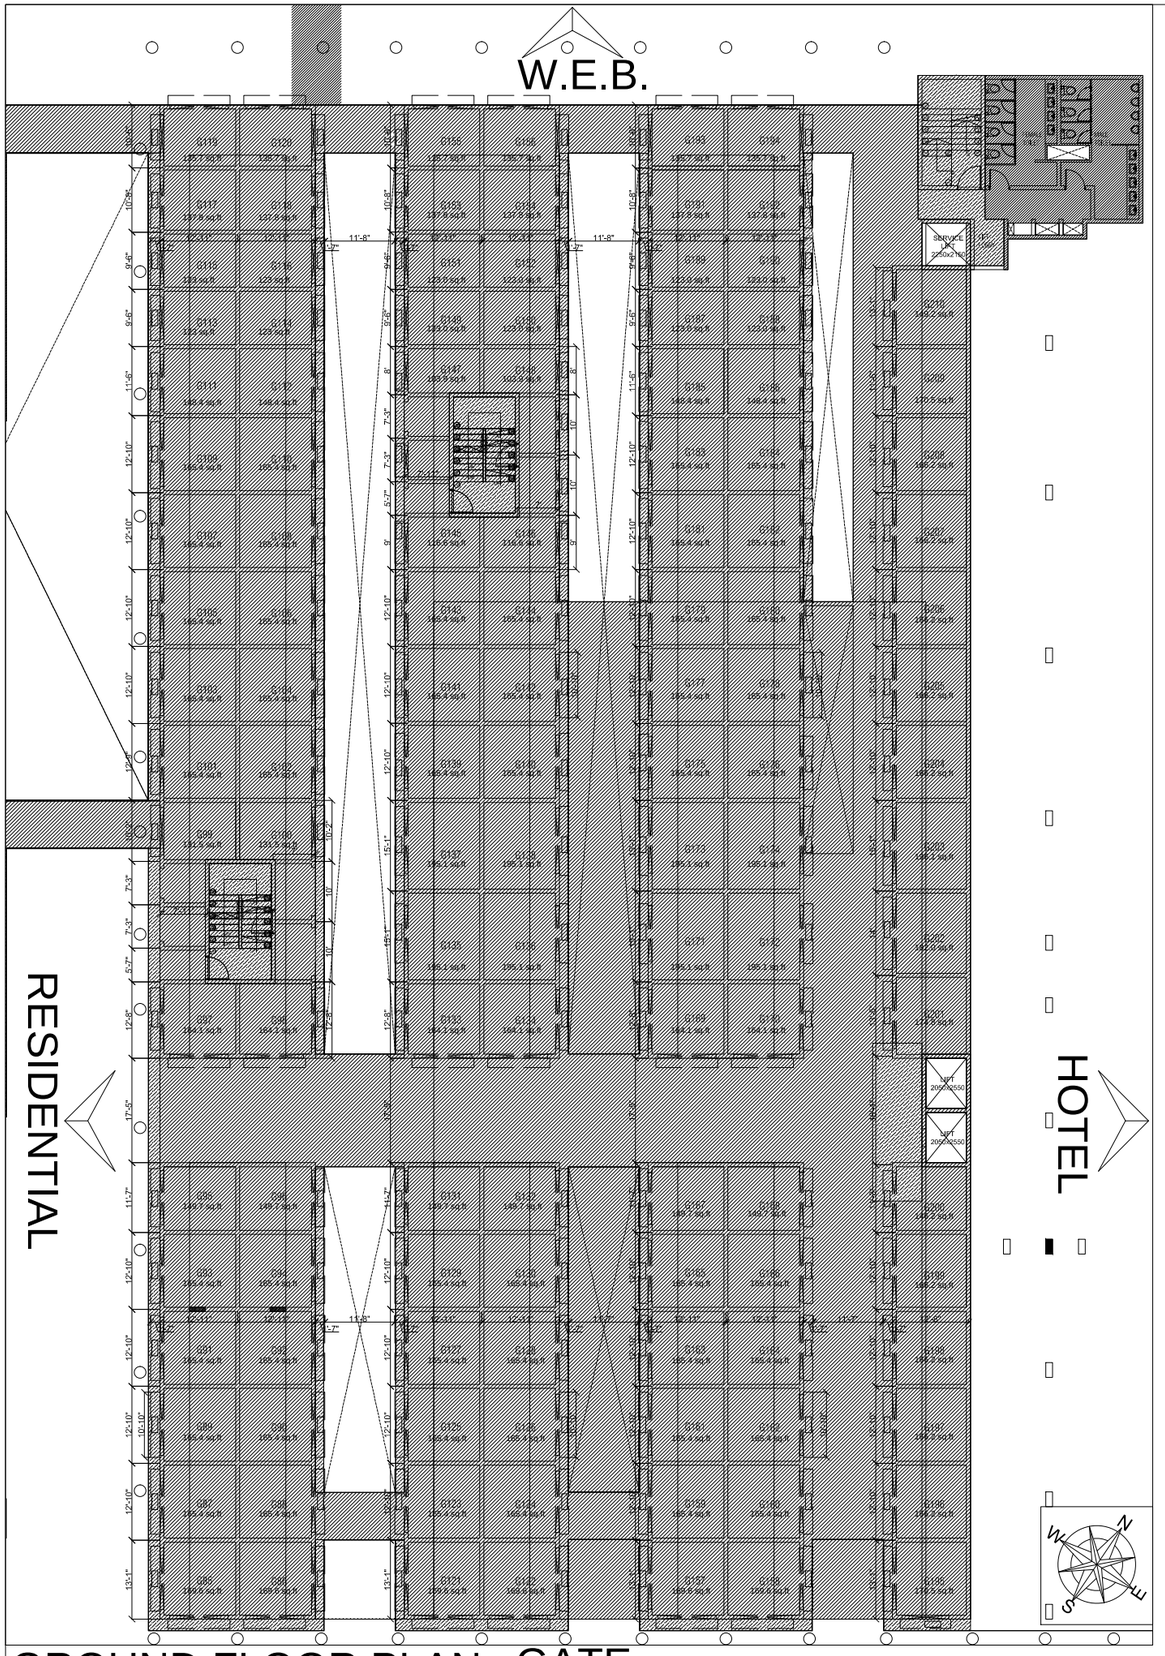

GROUND FLOOR PLAN
PARK RETAL

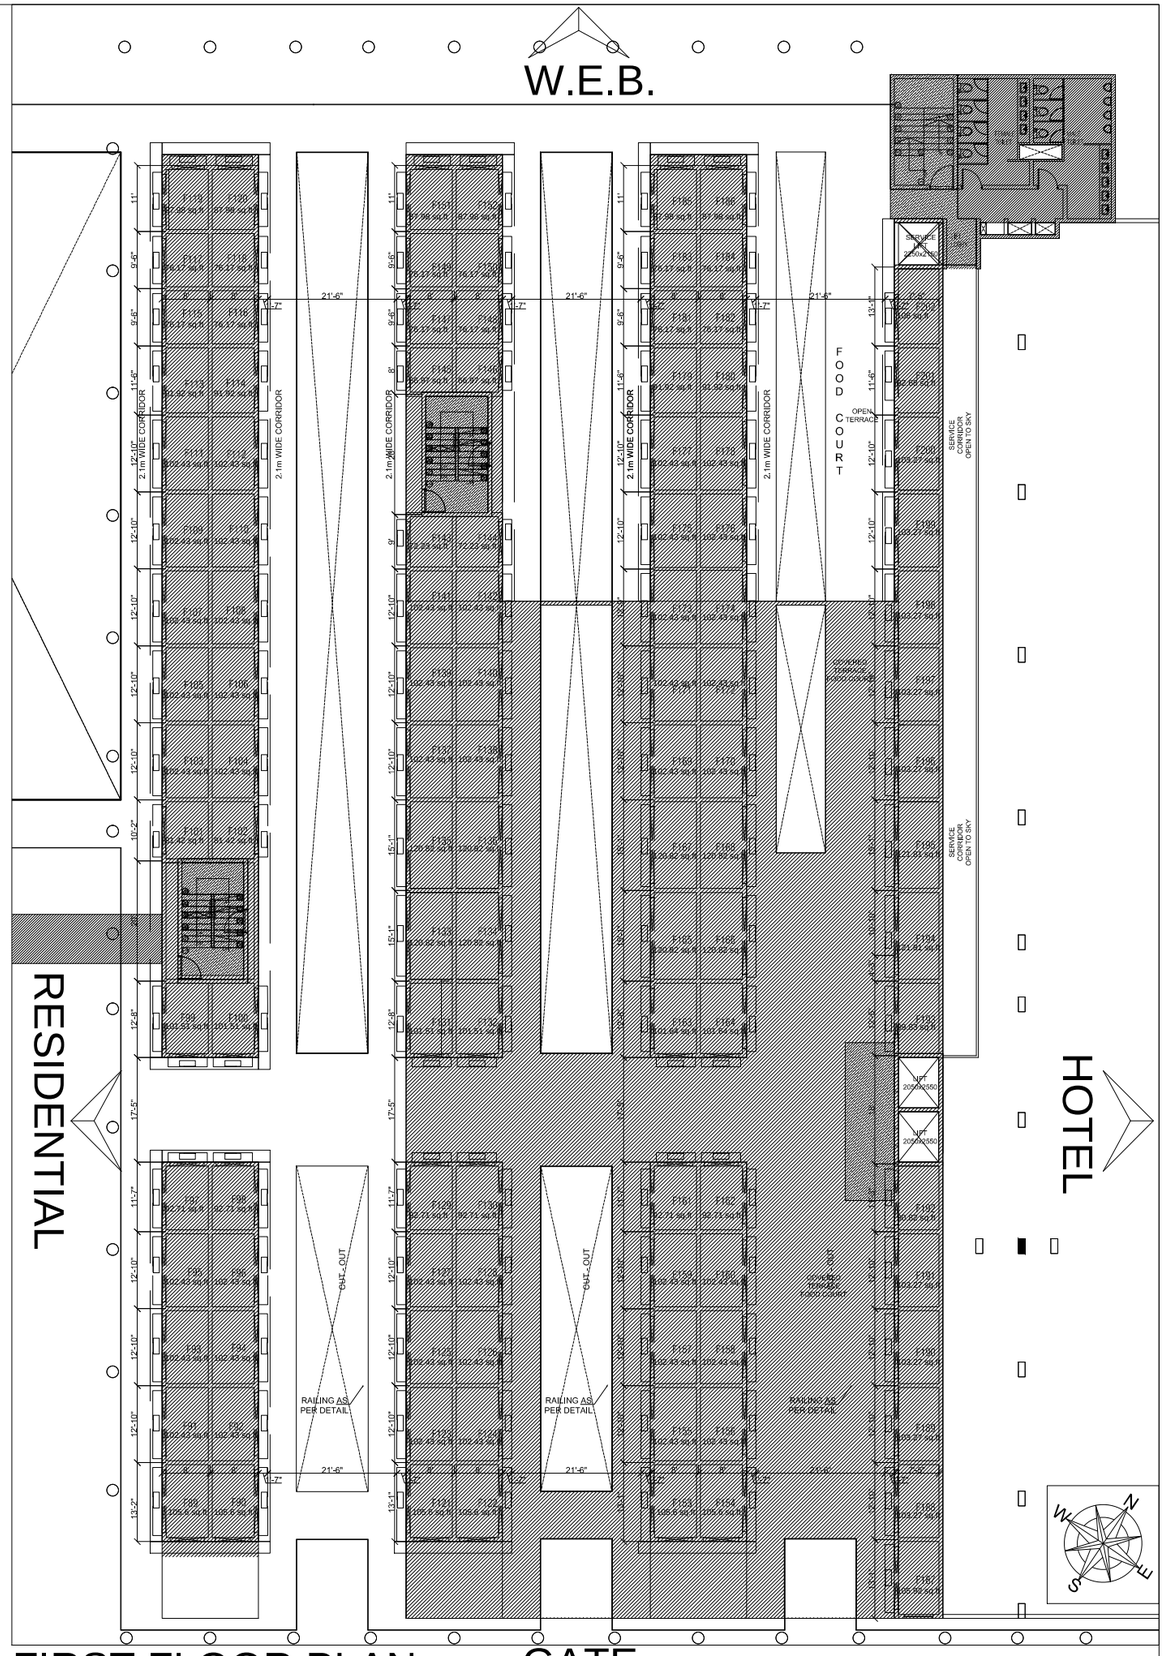

FIRST FLOOR PLAN
PARK RETAL