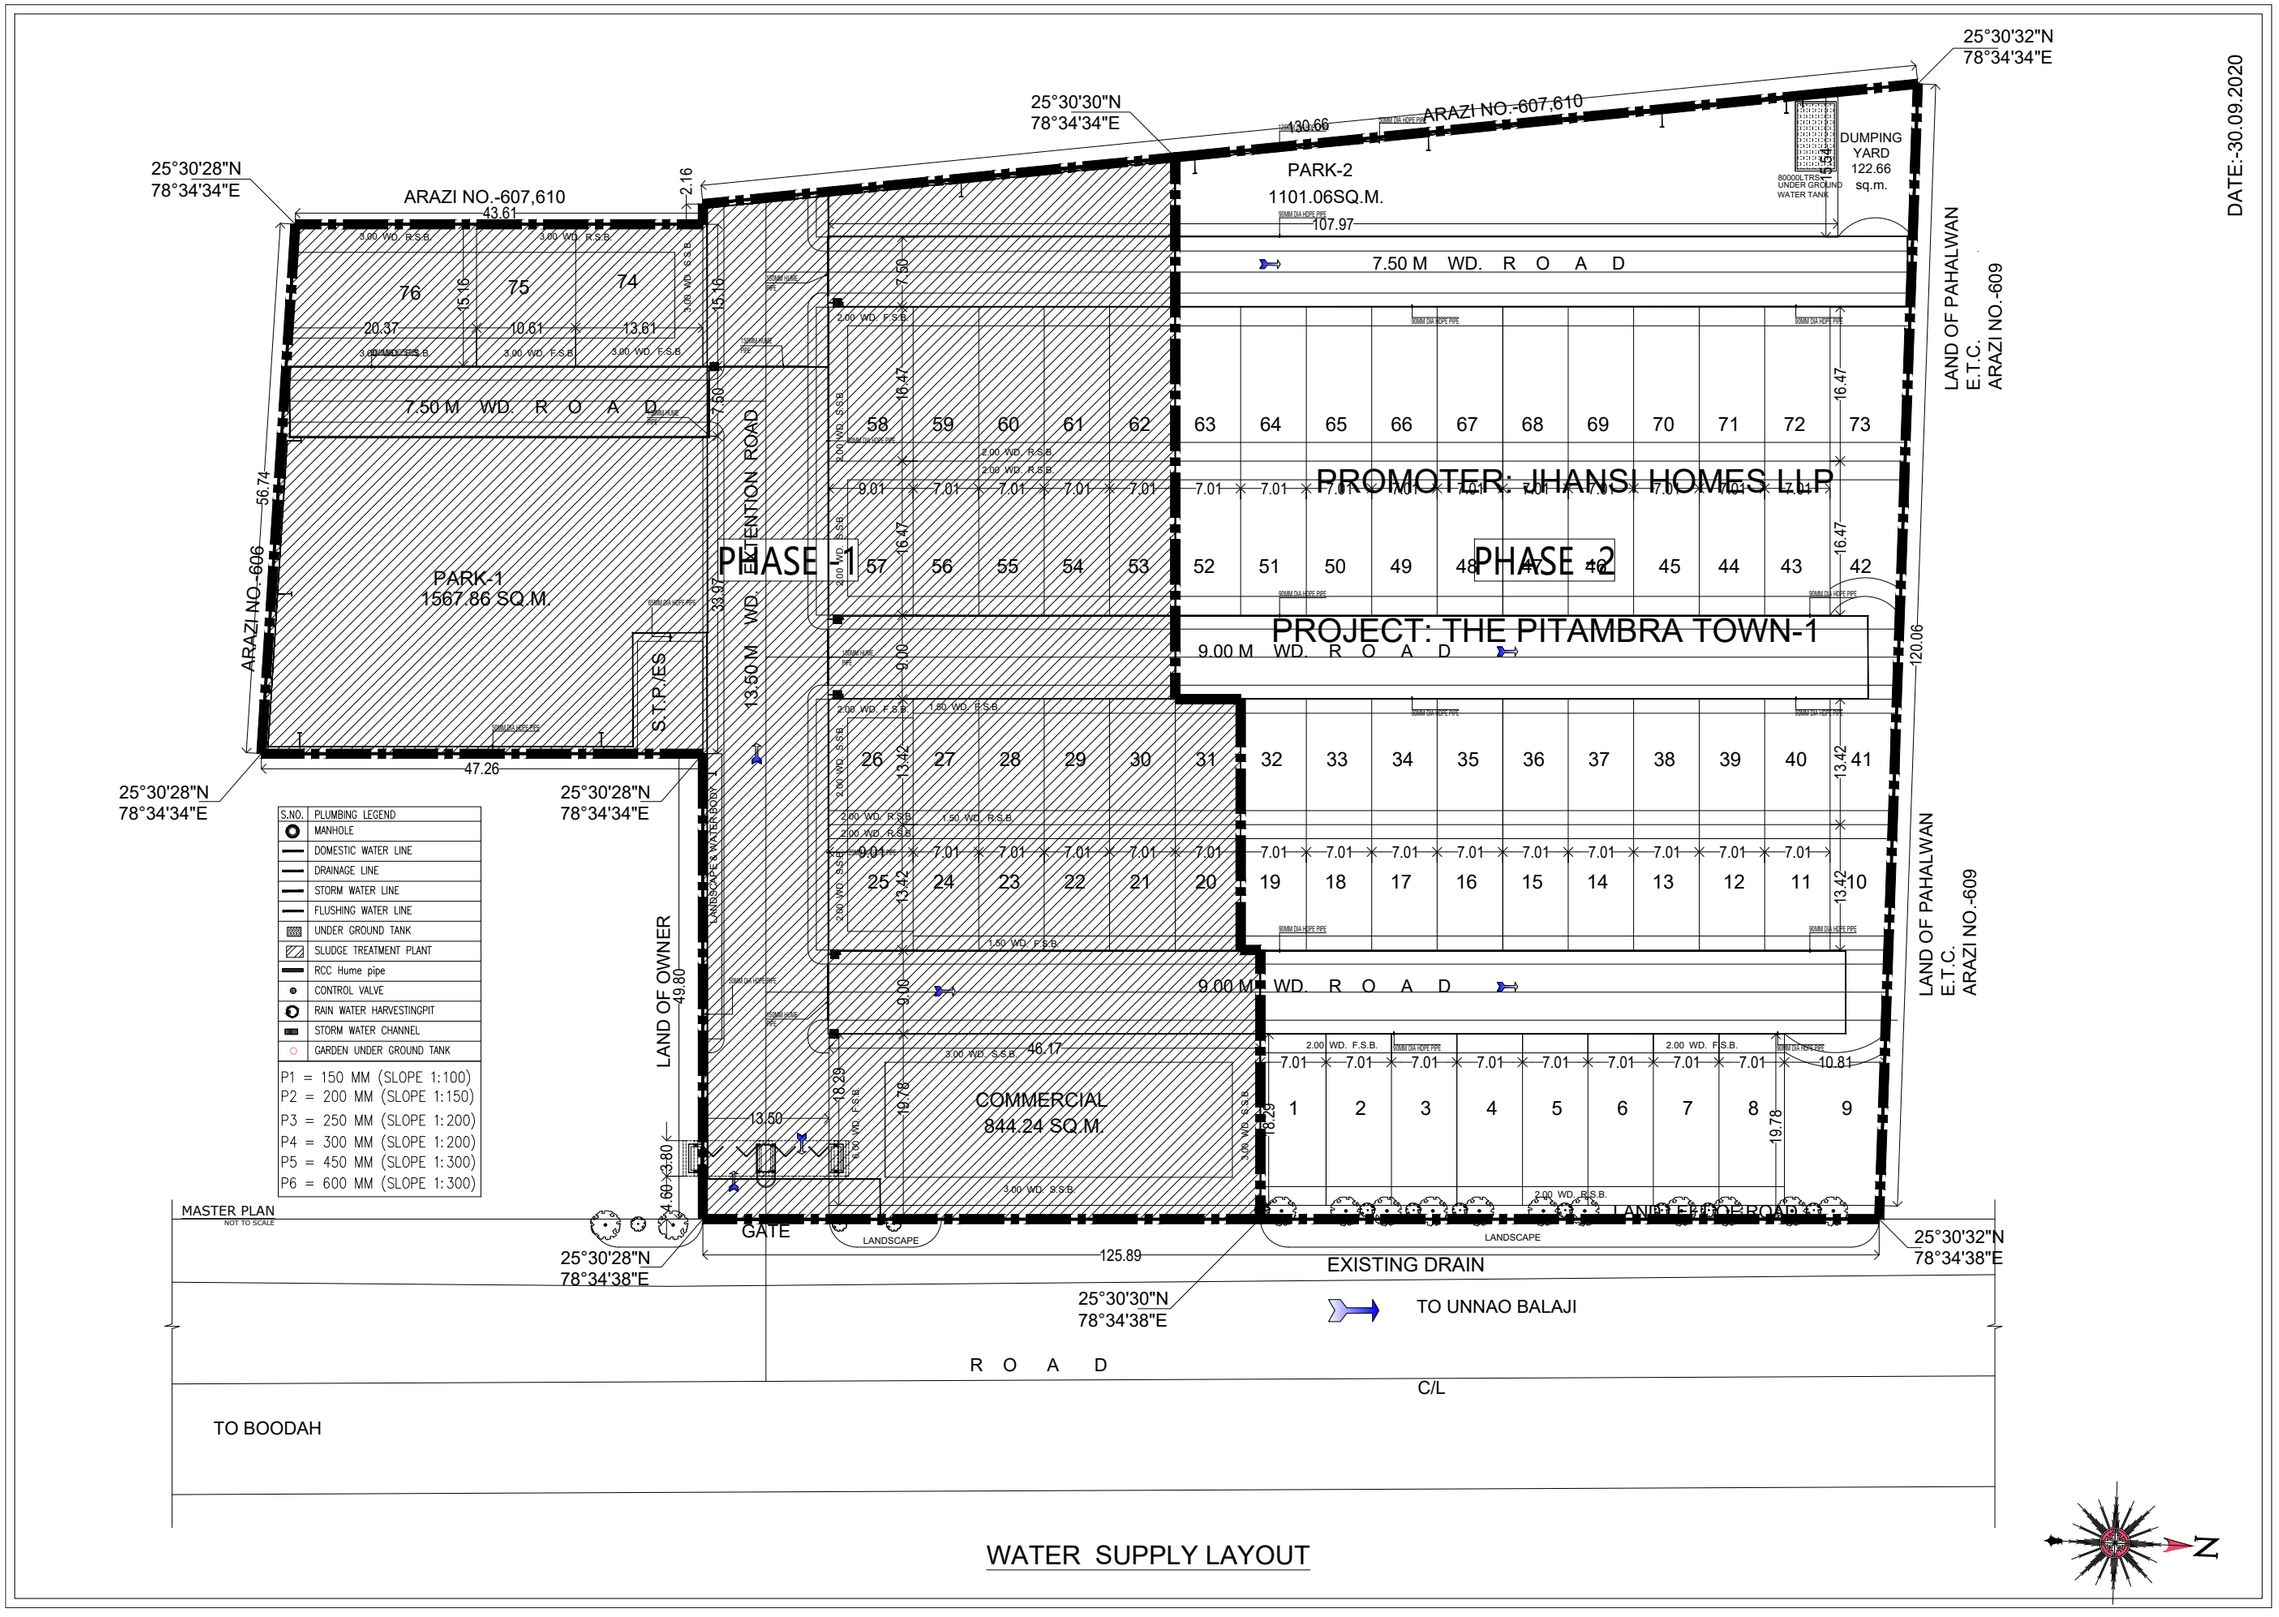

S.NO.	PLUMBING LEGEND
	MANHOLE
	DOMESTIC WATER LINE
	DRAINAGE LINE
	STORM WATER LINE
	FLUSHING WATER LINE
	UNDER GROUND TANK
	SLUDGE TREATMENT PLANT
	RCC Hume pipe
	CONTROL VALVE
	RAIN WATER HARVESTINGPIT
	STORM WATER CHANNEL
	GARDEN UNDER GROUND TANK

P1 = 150 MM (SLOPE 1:100)
P2 = 200 MM (SLOPE 1:150)
P3 = 250 MM (SLOPE 1:200)
P4 = 300 MM (SLOPE 1:200)
P5 = 450 MM (SLOPE 1:300)
P6 = 600 MM (SLOPE 1:300)

WATER SUPPLY LAYOUT