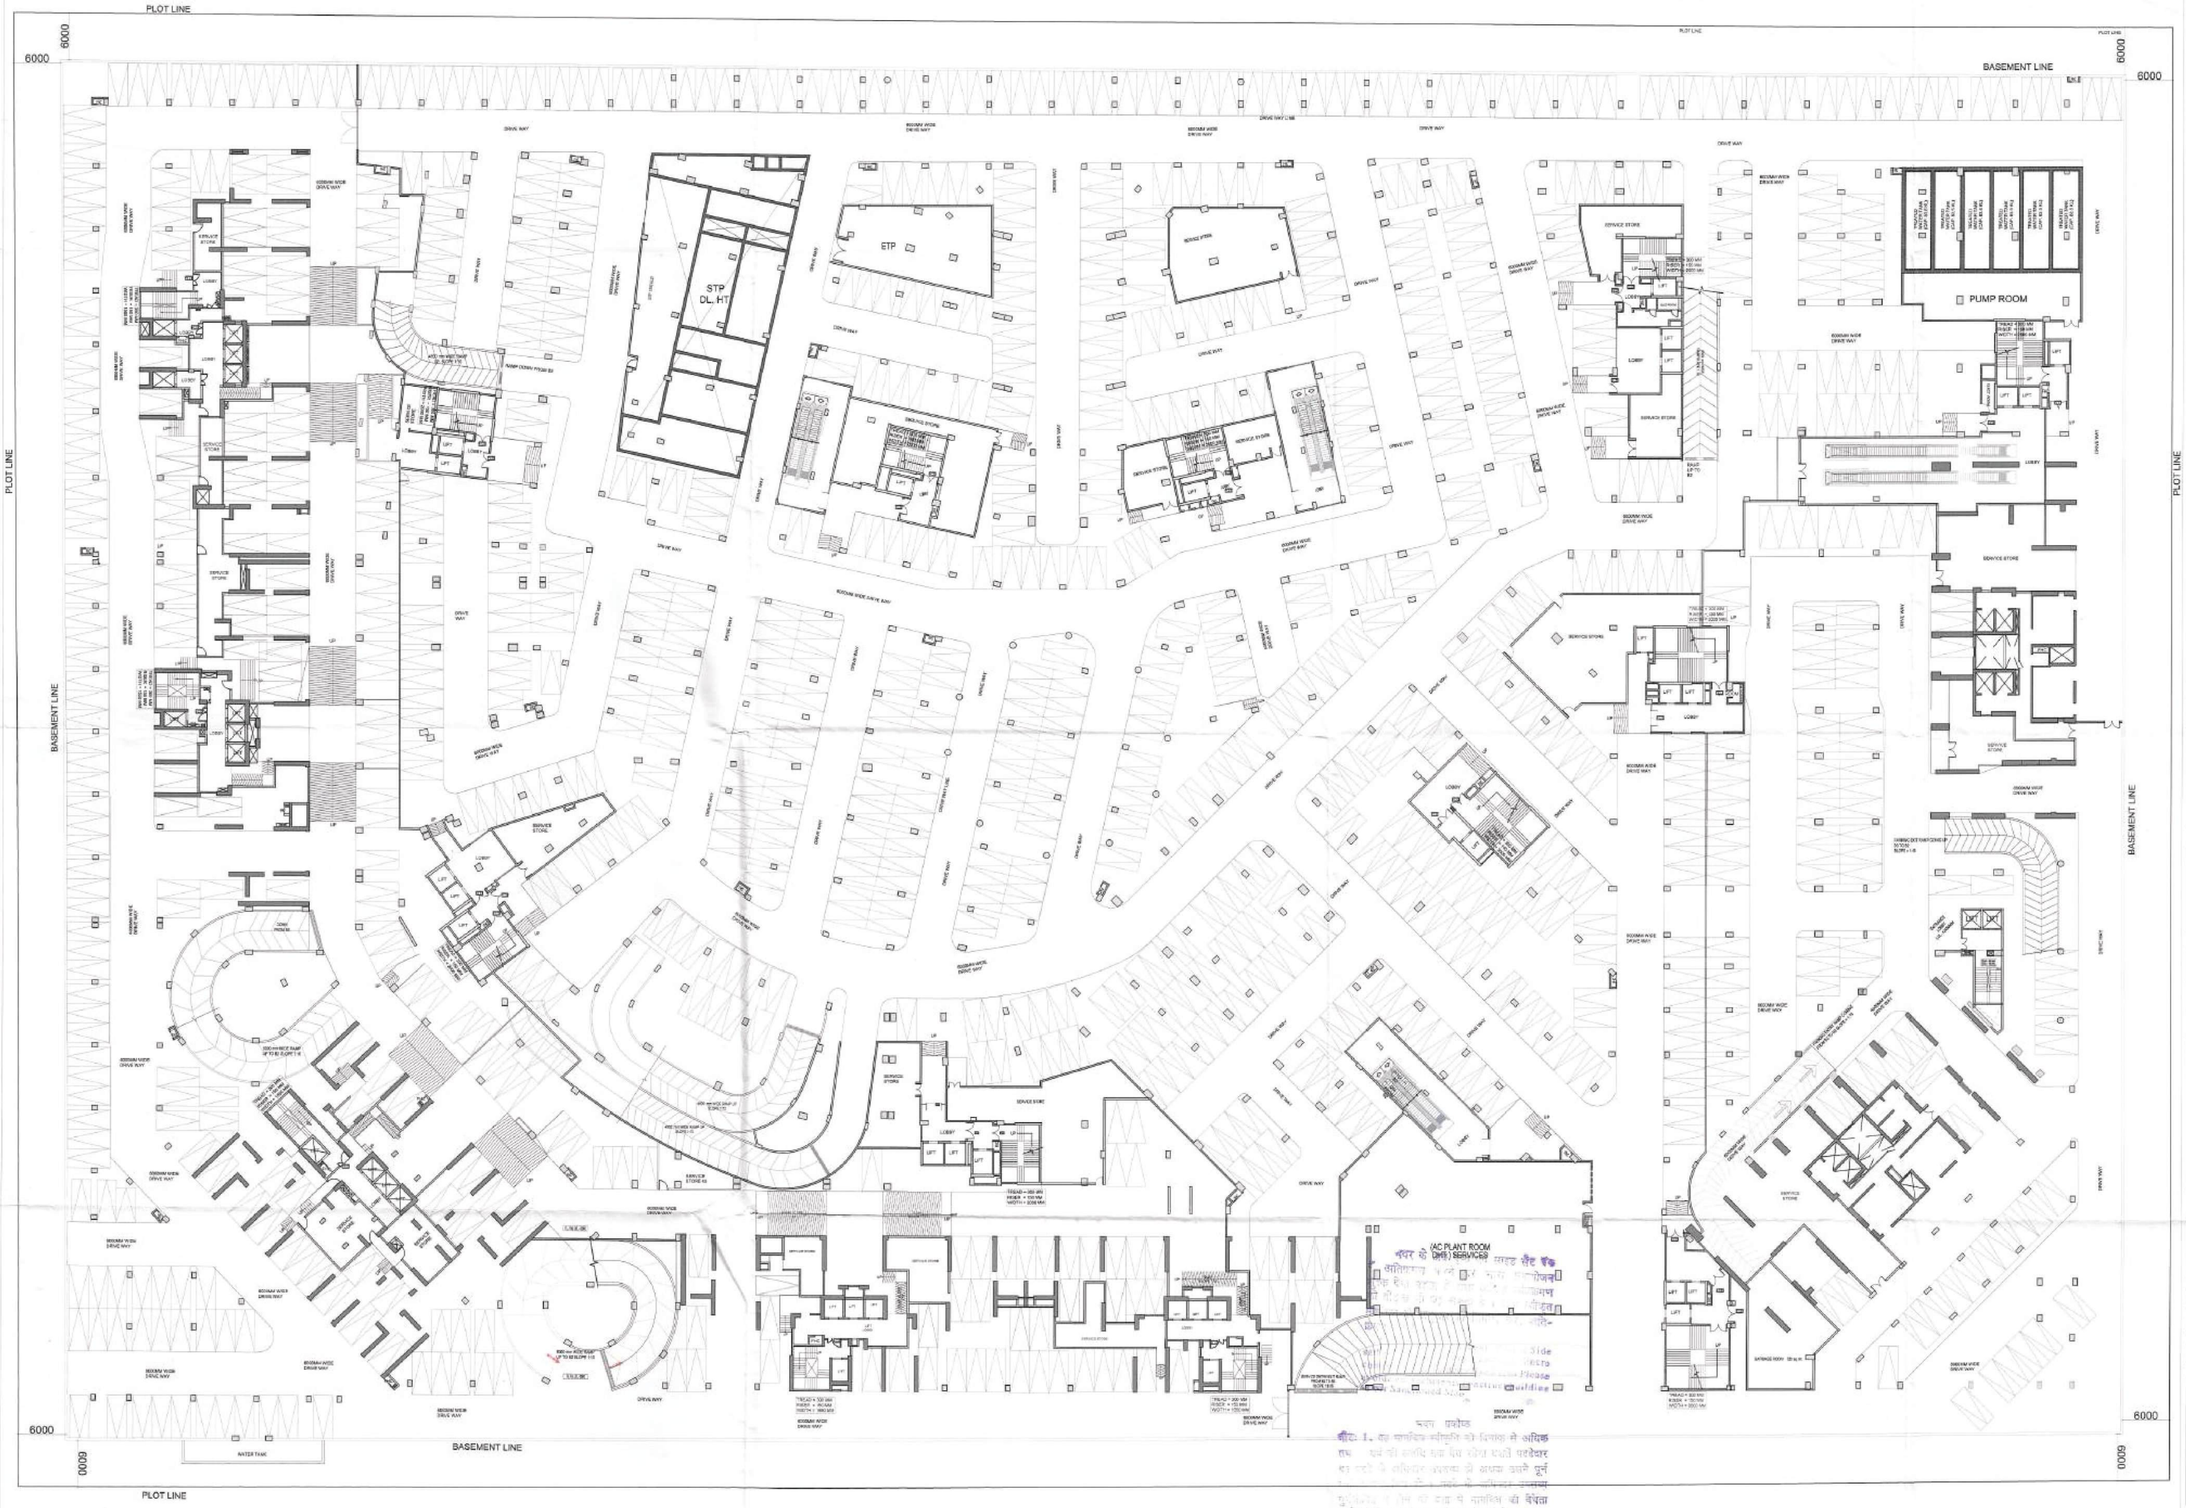

REVISED SUBMISSION DRAWING

Title:-

BASEMENT 3

Project:-

THE CULLINAN

Plot No. 1, Sector- 94, Expressway,Noida.

Client:-

LAVISH BUILDMART PVT. LTD.

Plot No.- 1, Sector-94, Noida Expressway,Noida.

CONSULTANTS

R.N.Gupta & Associates

Consulting Engineers, Architects & Valuers
Phones - (0120) 2582224, 2582773
Fax - (0120) 4321556
E-1, Sector-55, Noida
email - info@rngcorp.com

Drawing released for:

- [ ] APPROVAL
- [x] SUBMISSION
- [ ] COMPLETION
- [ ] CONSTRUCTION

drg. no.: AR_001

scale:	date:
drawn by:	ckd by:

For Lavish Buildmart Pvt. Ltd.

Authorised Signatory

Owener Sign

Deepak Dandriyal

DEEPAK DANDRIYAL
CA/2023/166688

Architect Sign

Map for proposed Building is as per Bye Laws. Submitted for approval please.

Asstt. Arch

Architect

WASTE DISPOSABLE PLAN