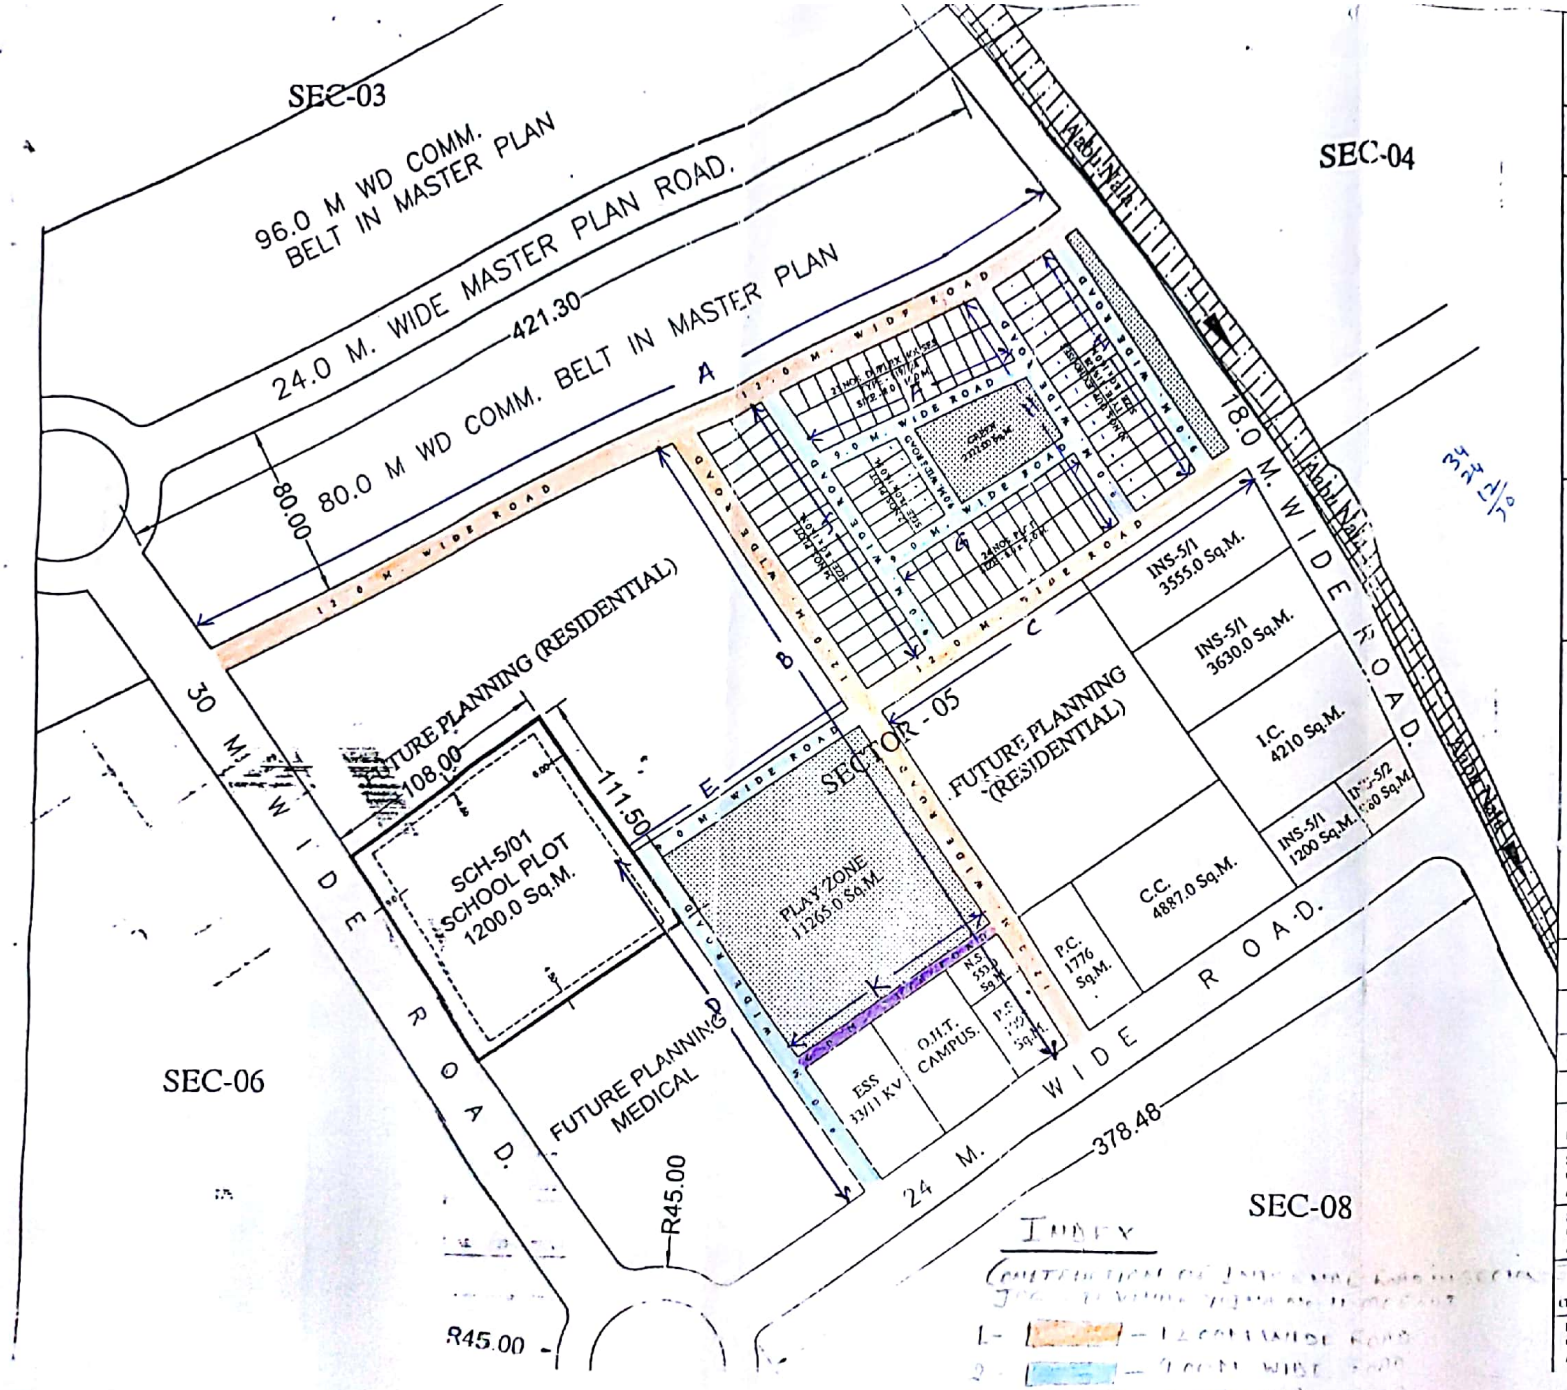

UPAVP
ARCHITECTURE AND PLANNING UNIT-1
NEELGIRI COMPLEX, INDIRA NAGAR
LUCKNOW

PART LAYOUT PLAN

NOTE -
1. THIS LAY-OUT PLAN HAS BEEN REVISED IN ACCORDANCE WITH THE DECISION TAKEN IN THE CIRCLE - ZONAL MEET DATED 17.06.2016 IN MEERUT & DECISION BY H.C. DATED 16.06.2016 & 30.09.2016
2. THE DRAWING SUPERSEDES PREVIOUS L.O.P. APPROVED DATED 26.09.2016.
3. FEASIBILITY FOR THE DRG. HAS BEEN RECIEVED VIDE LETTER NO.1392/Y-6/124 DATED 23.11.2016 BY E.E. CD.-05 WHICH HAS BEEN RECOMENDED BY SE-2 VIDE HIS LETTER NO. 2362 DATED 26.11.2013.

CONSTRUCTION PARAMETERS

FOR SCHOOL PLOT NO. SCH - 5/01

SET BACKS	:	AS SHOWN
GROUND COV.	:	35%
F.A.R.	:	1.2

PARKING & OTHER REQUIREMENTS SHALL BE AS PER UPVIDHI-2008/NBC.

निर्गम हेतु प्रमाणित
वास्तुविद विशेषज्ञ
एकार्ड 8/12/16

PART L.O.P. OF SCHEME NO-11
JAGRITI VIHAR YOJNA, MEERUT.

REVISED LAY-OUT PLAN FOR SECTOR - 5

SCALE: 10 0 25 75m

DATE : 07.12.2016

V.B.PATHAK Draught'sMan	
SUBODH KUMAR ASST.ARCHITECT PLANNER	08.12.16
S.J.YADAV ARCHITECT PLANNER	9.12.16
CHIEF ARCHITECT PLANNER	
RUDRA PRATAP SINGH AVAS AYUKT	

अधीक्षण अभियन्ता
द्वितीय वृत
उ०प्र० आवास एवं विकास परिषद
मेरठ।

Scanned by CamScanner