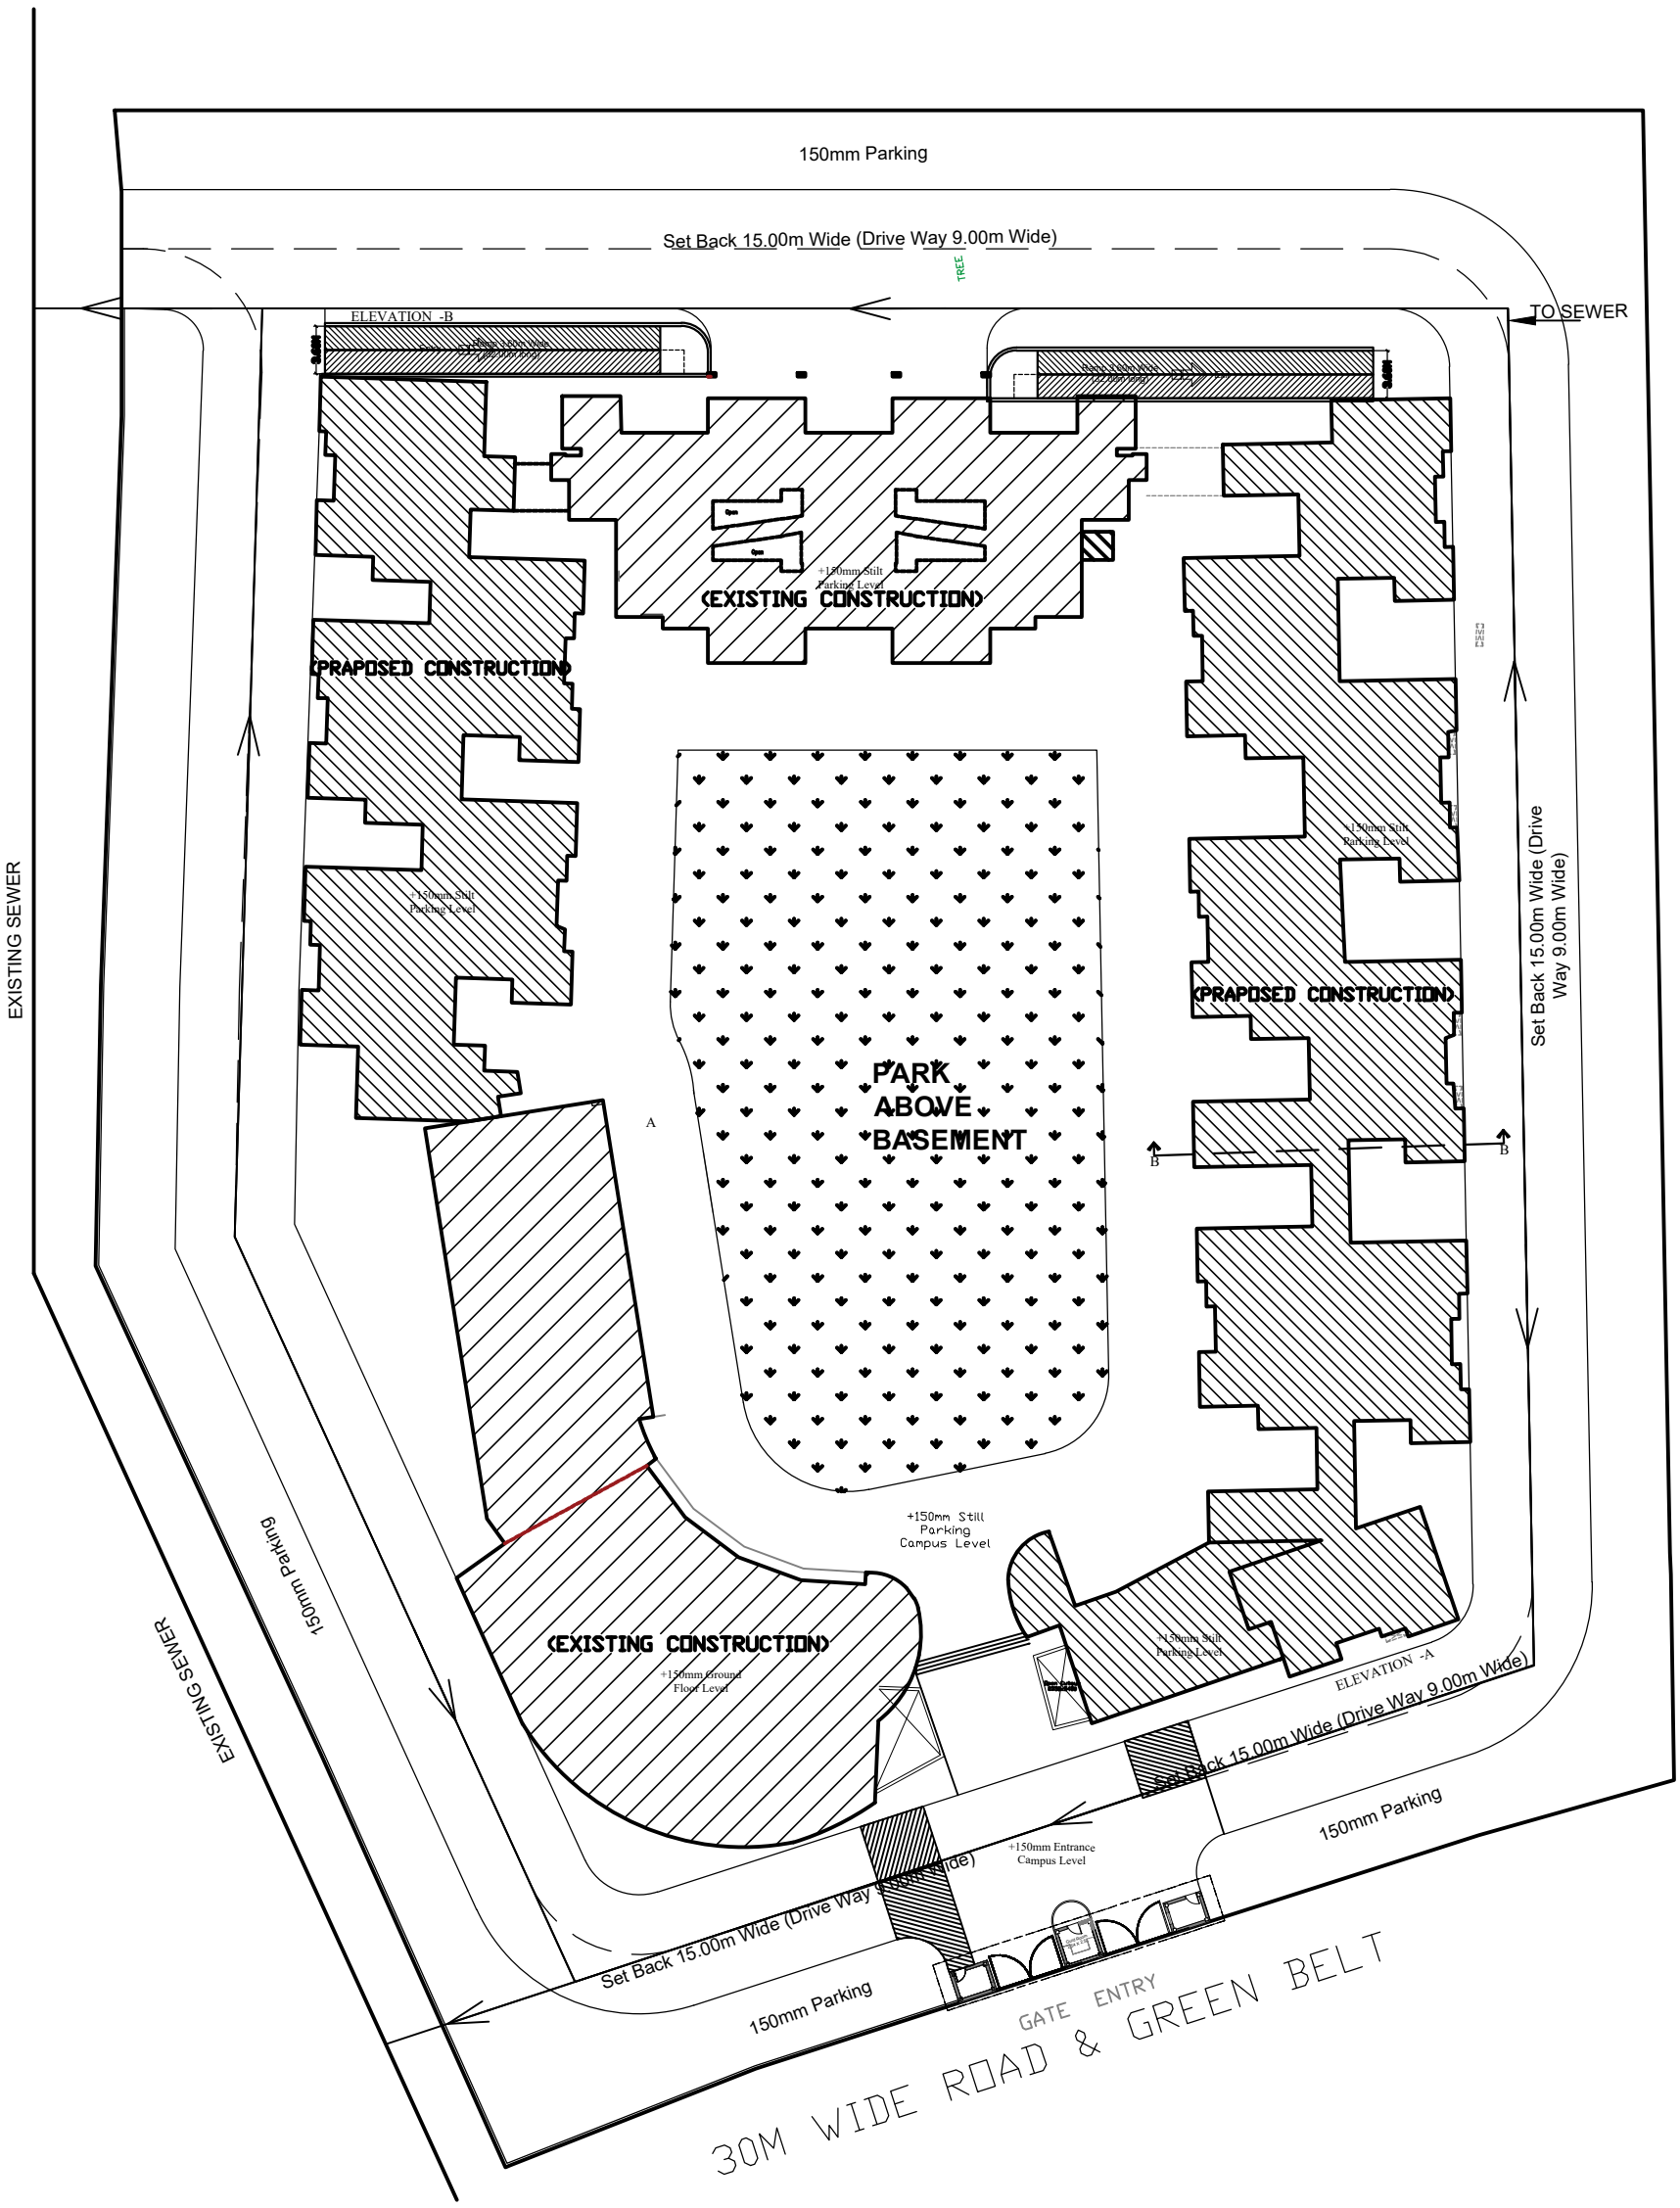

SEWER LAYOUT PLAN

Project
EXISTING & PROPOSED REVISED PLAN OF SANSKAR CITY GROUP HOUSING AT GH-8, RUKMANI VIHAR VRINDAVAN , DISTT. MATHURA.

Owner's Sign
For N.P. INFATECH PVT. LTD.
DIRECTOR

Engineer's Sign
Er. DAYA SHANKER SHARMA

DRAWING TITLE **CLUSTER PLAN**
DRAWING TYPE: **SERVICES DWG.**
DRAWING NO.: **MOD/SC/Cluster Plan/R4**

North
SCALE - NA
DATE-03/10/2024
Designed By: Ar.Pratibha
Checked By: Er.D S Sharma

This drawing and/or its contents,information, and principles of design are the exclusive property of **Modcon Creative Sketcher Pvt. Ltd.**, Agra and is submitted to you with the agreement that it is not to be reproduced in any manner, copied, or modified, nor is it to be relayed in part or in whole to any other firm or individual for any other project except by written agreement with **Modcon Creative Sketcher Pvt. Ltd.** Agra

we are a creative architecture studio
e | modconagra@gmail.com
w | modcon.in
Modcon | A GROUP OF ARCHITECTS ENGINEERS & VALUERS
Corp. Office: 303, 3rd Floor , Maruti Tower,Sanjay Place, Agra. +91-9837522511
Regd. Office: G-5 Kaveri Center, Sanjay Place, Agra. +91-562-2522511