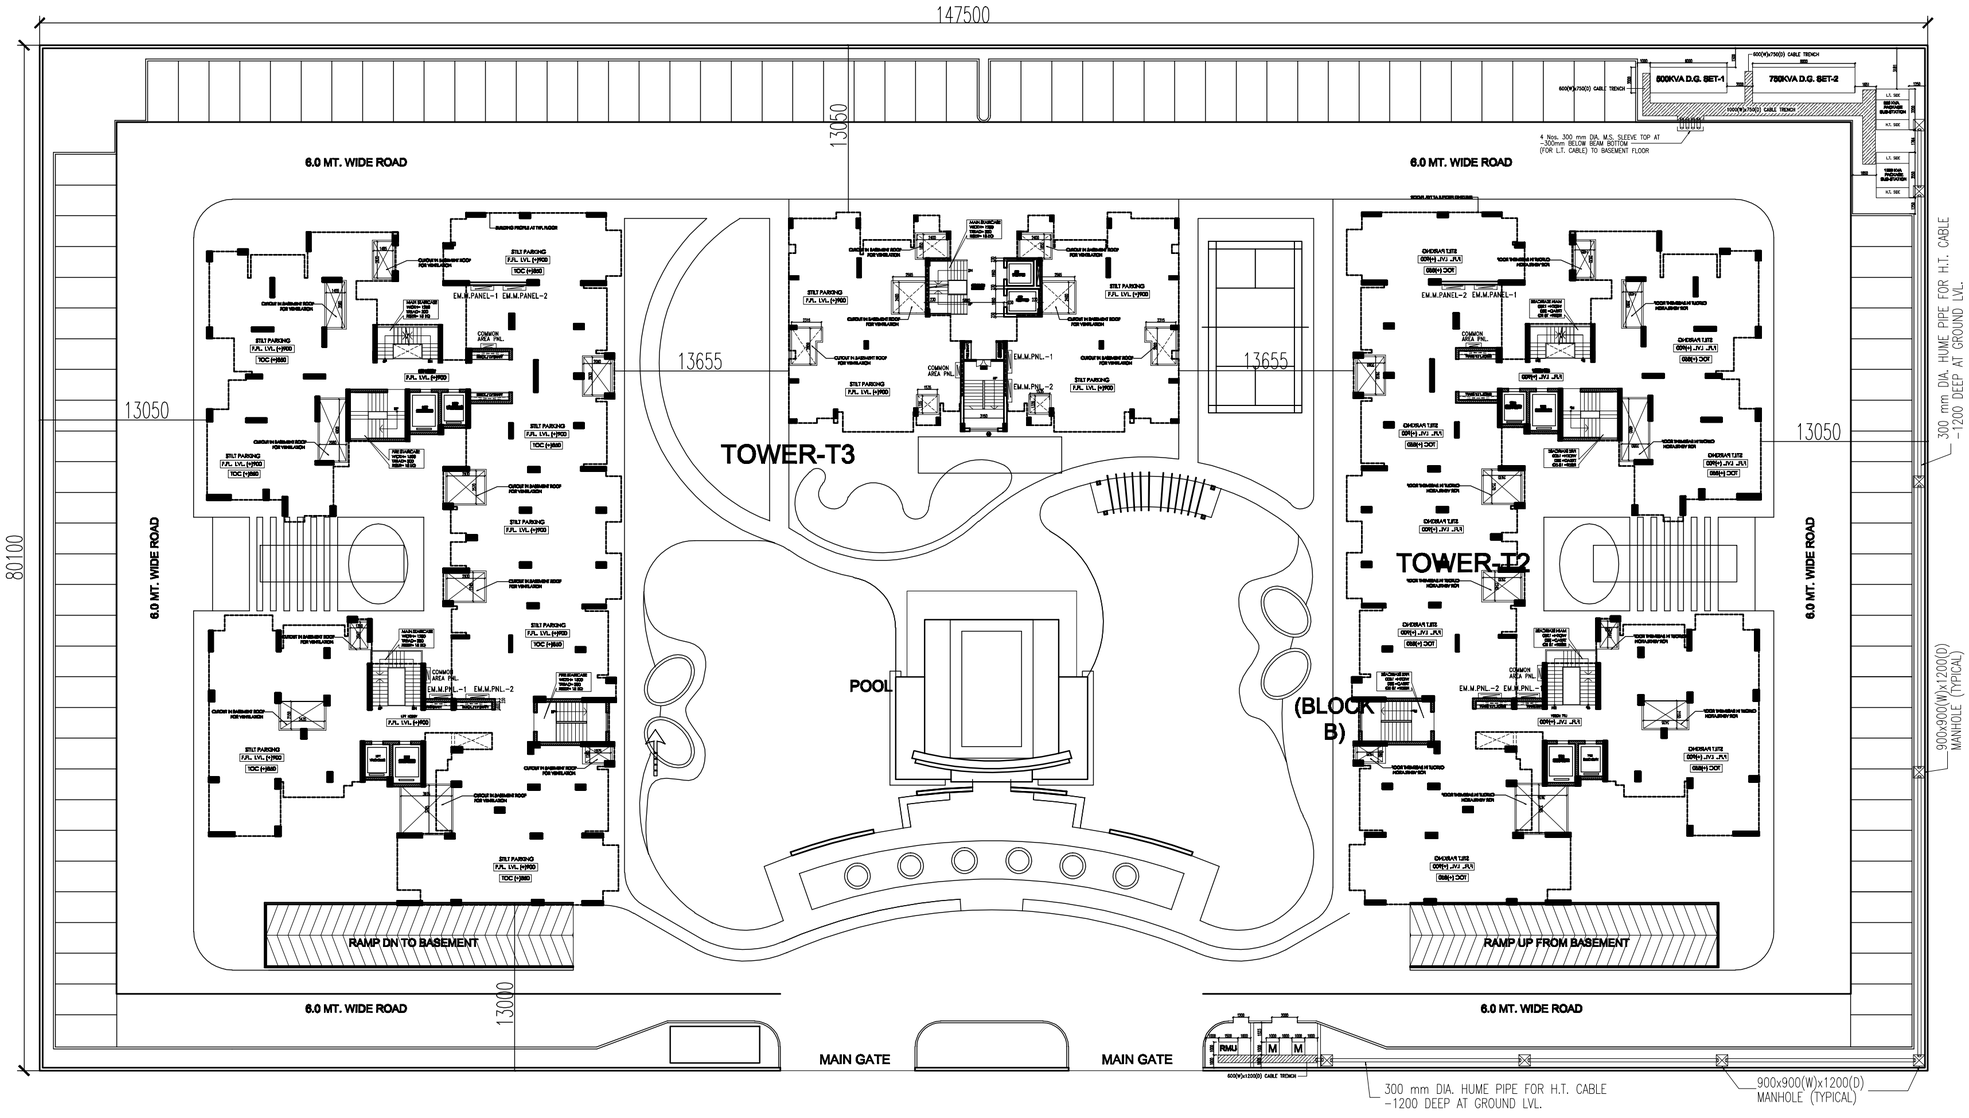


Architect sign:

Owner sign:

title:-

SUBMISSION DRAWING

subtitle:-

**EXTERNAL ELECTRICAL LAYOUT**

Project:-

PROPOSED GROUP HOUSING PLAN FOR M/S SANKAT MOCHAN HOLDING PVT. LTD. ON GH. PLOT.NO.1/21, & 1/20 AT GOMTI NAGAR EXTENTION ,SECTOR-1, LUCKNOW.(UP)

Developed By:-

**SURYA**
**Infra Developers**

architects:-

SPACE COMBINE
Architects,Engineers,Planners
project management consult.
A1/112 SAFDARJUNG ENCLAVE,
NEW DELHI -110029
PH : 011-46150000

drawing released for:-

☐ APPROVAL ■ SUBMISSION
☐ ADVANCE COPY ☐ CONSTRUCTION

drg. no.: E - 01

scale: 1:100

drawn by: Anmol

date: June 2010

chkd by: Dhiraj

N