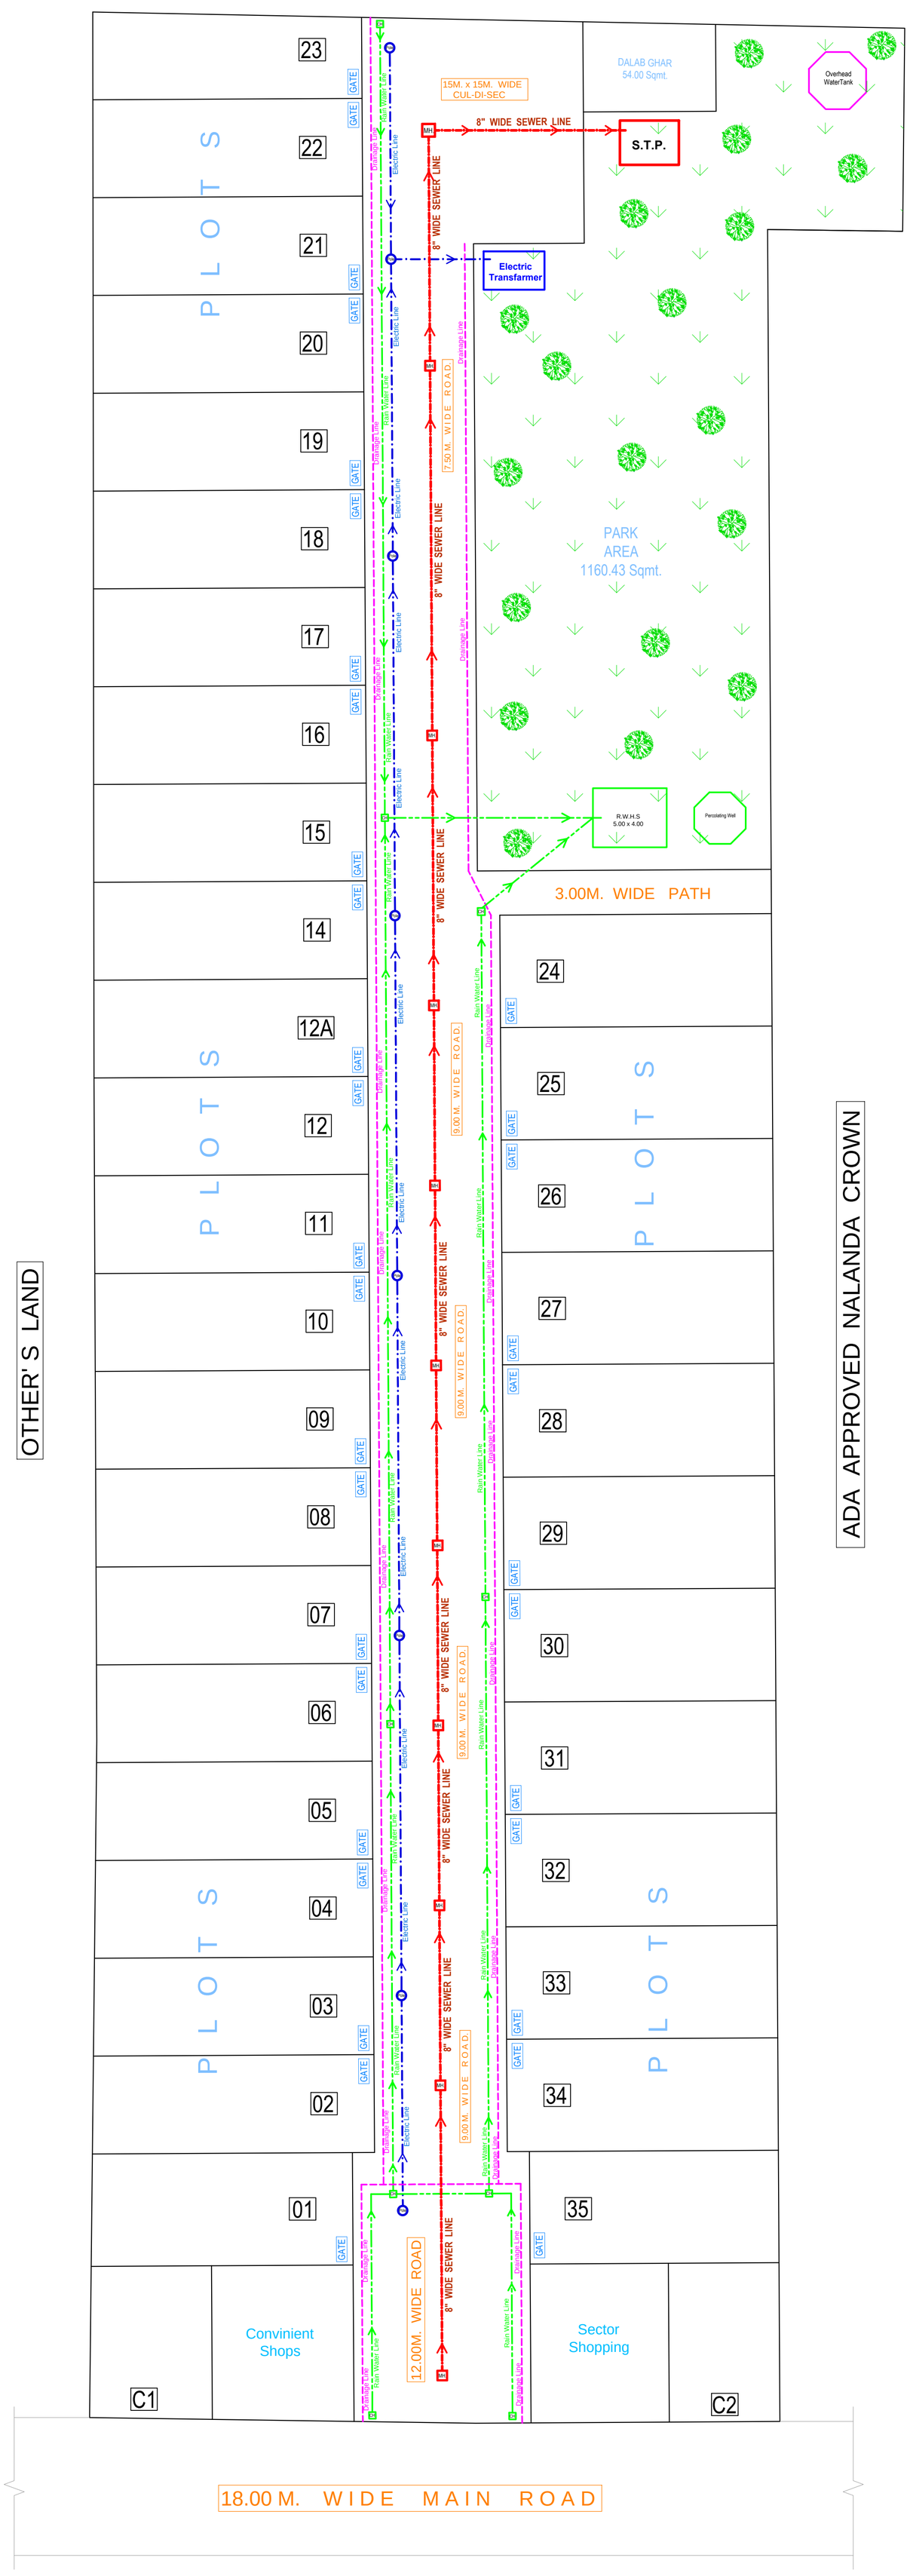

SERVICE PLAN
SCALE - 1:100

Drainage , Sewer , Electric & Rain Water Plan

S
E
W
N

PROPOSED SERVICE PLAN OF COLONY **KRISHNA ROYALE** , ON KH. NO.- 141(part) SITUATED AT MAUZA MOHAMMADPUR TEHSIL & DISTT. AGRA

OWNER :-
Nipun Infradevelopers Pvt. Ltd.

Sign. Auth :-
Mr. Shardul Garg

LEGEND :-

TREE & TALL TREE	
STEEL & IRON GATE	GATE
DRAINAGE LINE	
SEWER LINE	
ELECTRIC LINE	
RAIN WATER LINE	
RAIN WATER HARWESTING	R.W.H.S.
SEWER TREATMENT PLANT	S.T.P.
DALAB GHAR	D.G.
OTHER'S PROPERTY	