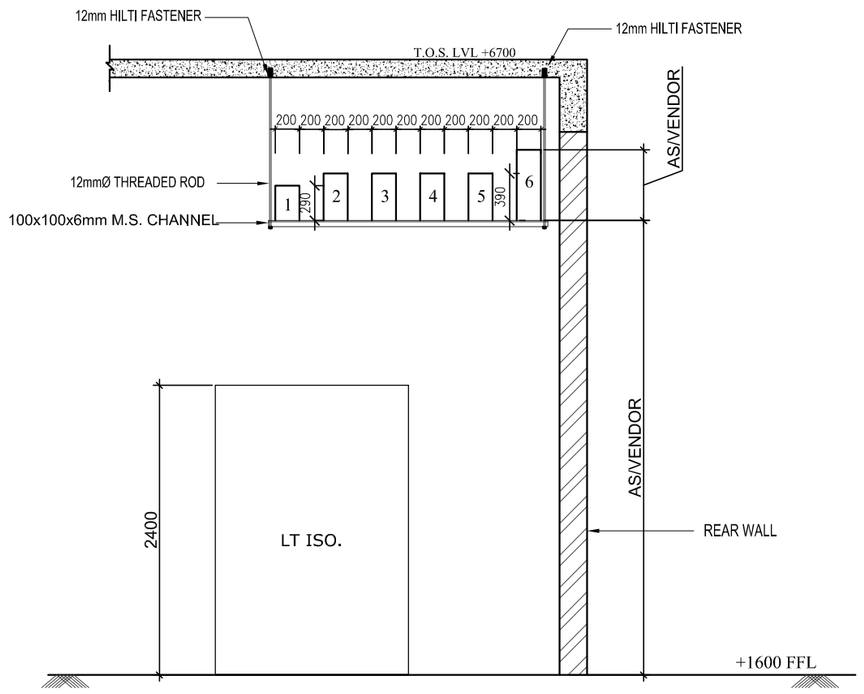

SECTION-A
SCALE 1:50

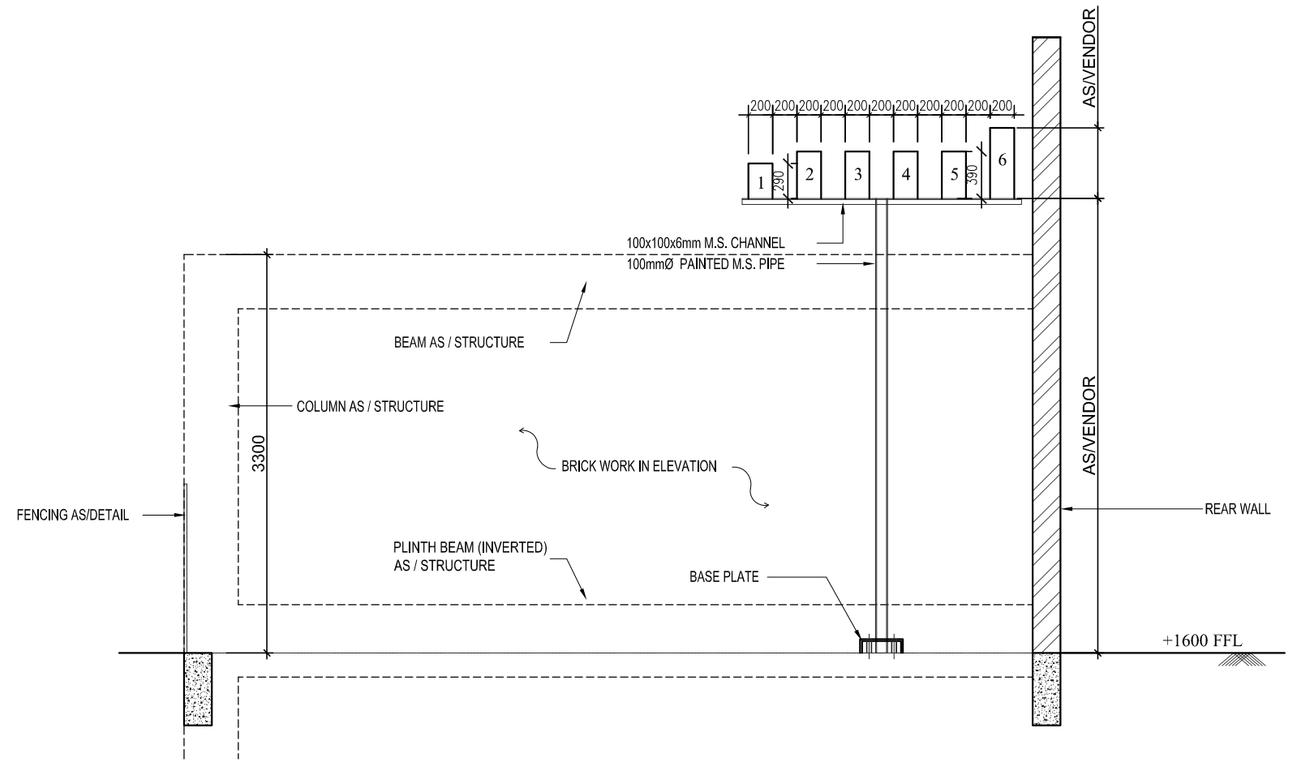

SECTION-B
SCALE 1:50

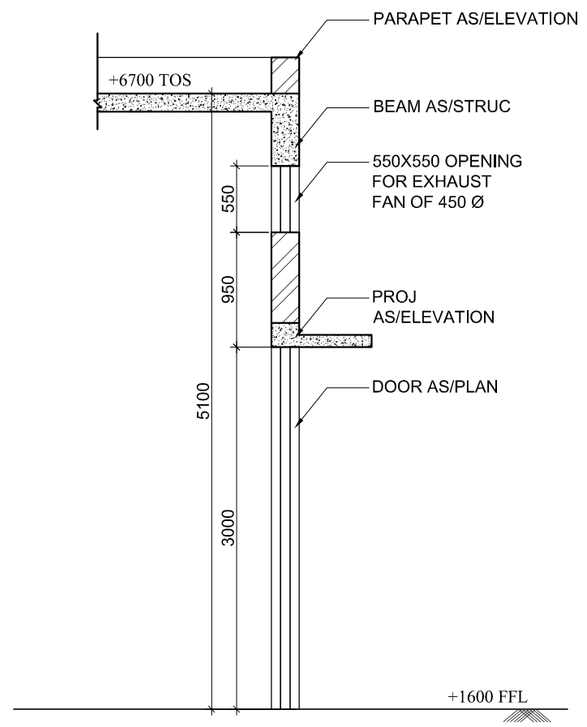

SECTION-C
SCALE 1:50

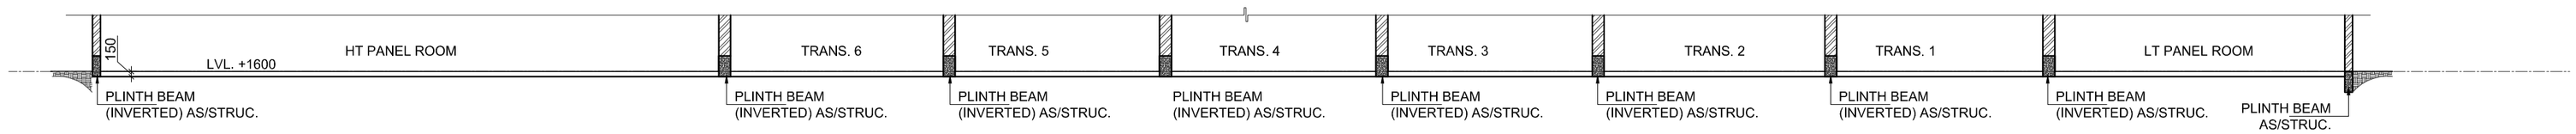

SECTION D-D
SCALE 1:150

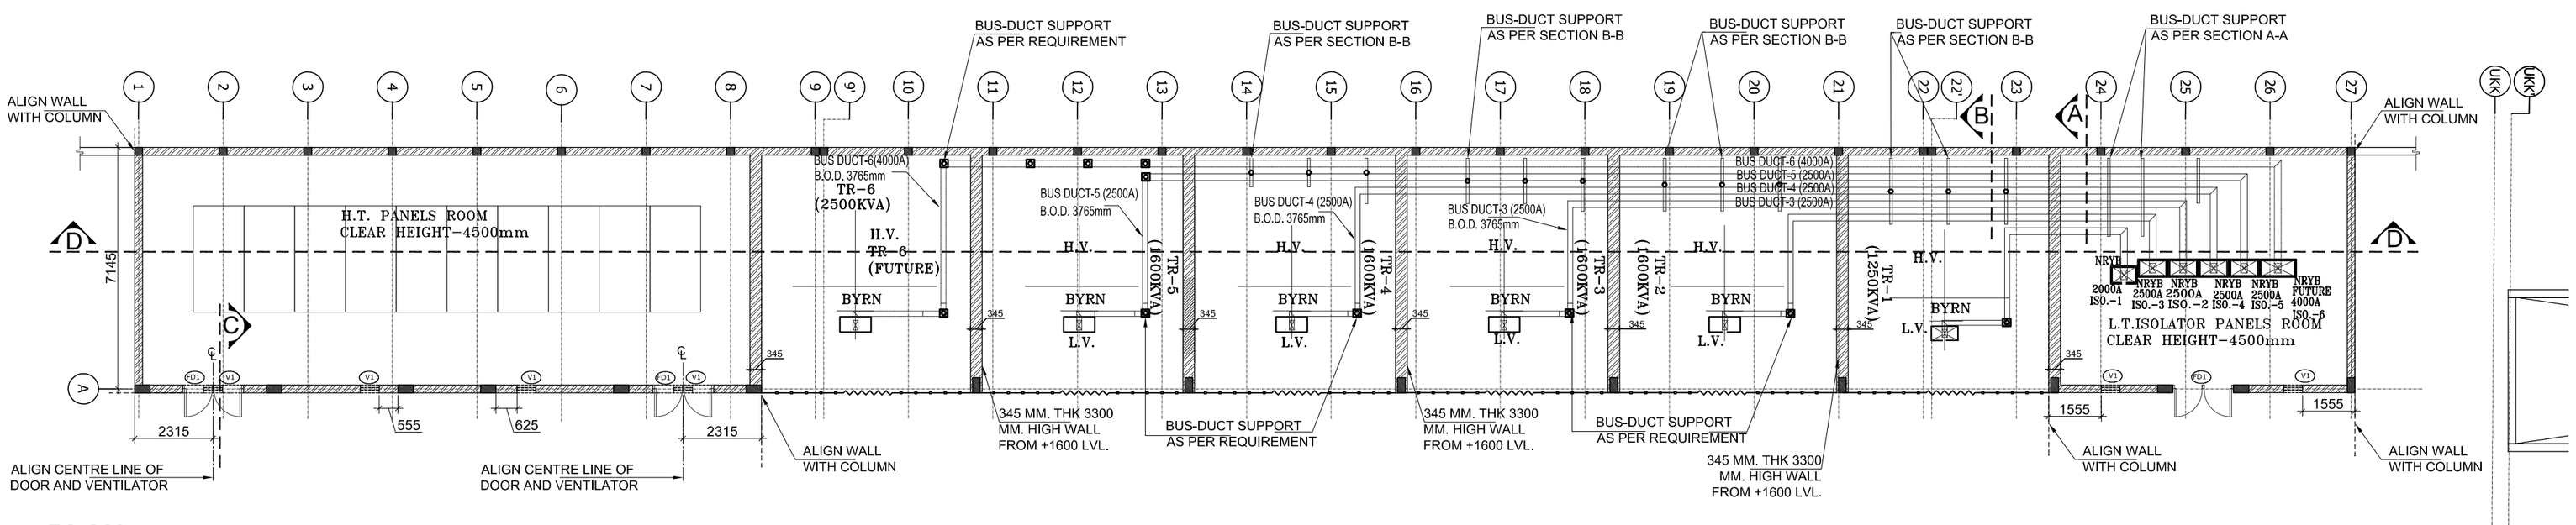

PLAN
SCALE 1:150

GENERAL NOTES :

1. THIS DRAWING AND DESIGN IS THE PROPERTY OF THE DESIGN & DEVELOPMENT. NO PORTION MAY BE USED OR REPRODUCED WITHOUT THEIR WRITTEN PERMISSION
2. ARCHITECT MUST BE INFORMED OF ANY ADDITIONAL INFORMATION REQUIRED OR IN CASE OF ANY DISCREPANCY BEFORE COMMENCEMENT OF WORK ON SITE
3. THIS DRAWING IS TO BE READ IN CONJUNCTION WITH THE DESIGNERS SPECIFICATIONS AND CONDITIONS OF CONTRACT.
4. DRAWINGS NOT SHOWING THE LATEST REVISIONS ARE TO BE CANCELLED.
5. ALL DIMENSIONS ARE TO BE READ NOT SCALED.
6. CENTER OF ALL COLUMNS ARE ALIGNED FROM THE CENTER OF GRID UNLESS OTHERWISE SPECIFIED.

NOTES:

1. FOR POSITION OF RETAINING WALL CUTOUT, PLEASE REFER DRG. NO.: **R1(A/PH-2/EXC/1001D)**
2. FOR STRUCTURAL DETAIL, PLEASE REFER DRG. NO.: **LB-P-02/701**
3. FOR LOCATION OF TRANSFORMERS REFER VENDOR DRG. NO.: **AL/LB/EL/SS-02**

KEY PLAN

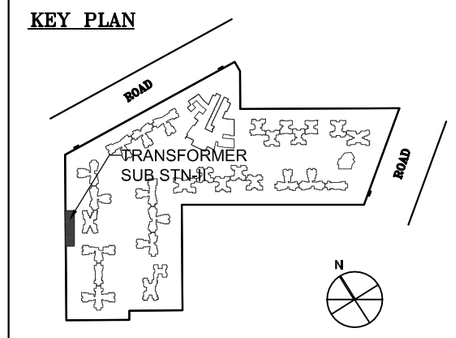

REV	DESCRIPTION	DATE

PRINTS ISSUED TO	DATE
SITE (R0)	19.04.11

Drawing Title
BRICKWORK
TRANSFORMER (SUB STN II)

Checked	OBAID
Scale	1:150
Dealt	KRISHNA
Date	29/06/2012

Drg No A/PH-3/TRANSFORMER/1202
Rev No. R0
North

Project.
LOTUS BOULEVARD
PLOT NO GH-3, SECTOR 100
NOIDA, U.P

ARCHITECT
DESIGN & DEVELOPMENT
A-7, NITI BAGH, New Delhi - 110049
Tel: 46031500, Fax : 41741307

Services Consultant.
SPECTRAL
A-197, SECTOR-63, NOIDA
Tel: 0120-4049000

Structural Consultant.
VINTECH
C-35,PAMPOSH ENCLAVE,GREATER KAILASH-1, N.DELHI-48
Tel. 26296765,26296766 Fax:26296767

Schedule Of Openings.

No.	Type	Size	Sill	Lintel	Remarks
	DOORS, WINDOWS, VENTILATORS, LOUVERS				
1	FD1	1800X3000	-	3000	4 hrs Fire Rating
2	V1	550X550	-	BEAM BOTTOM	450Ø Propeller Fan